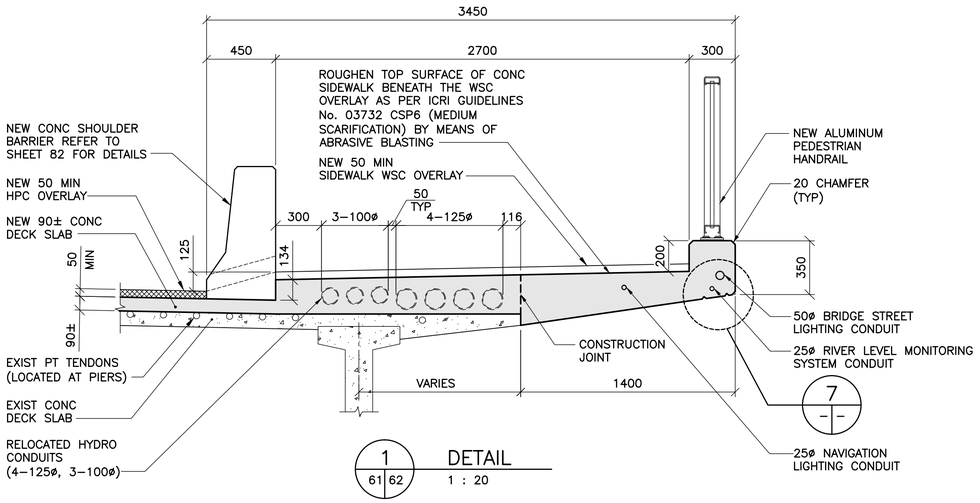

1 / 61 | 62 DETAIL
1 : 20

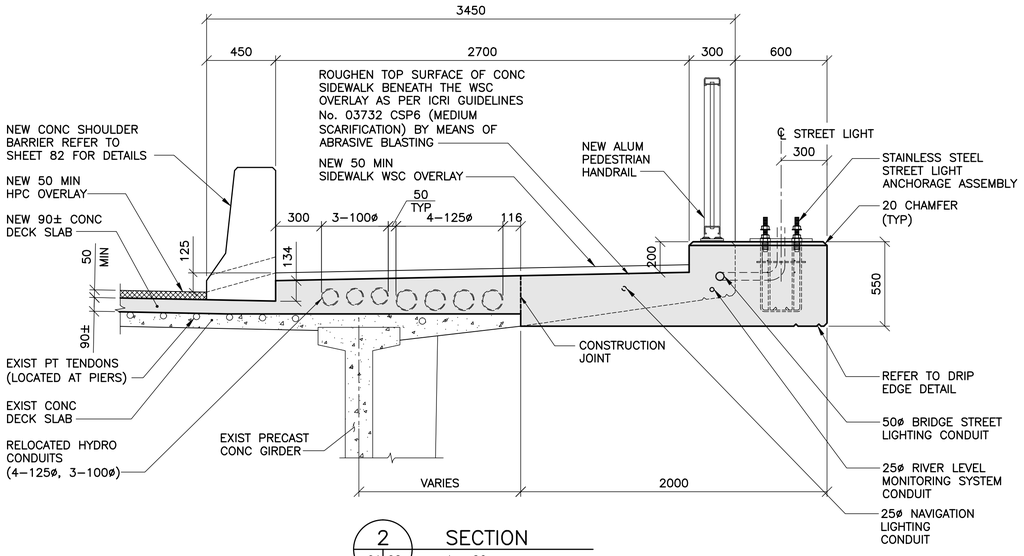

2 / 61 | 62 SECTION
1 : 20

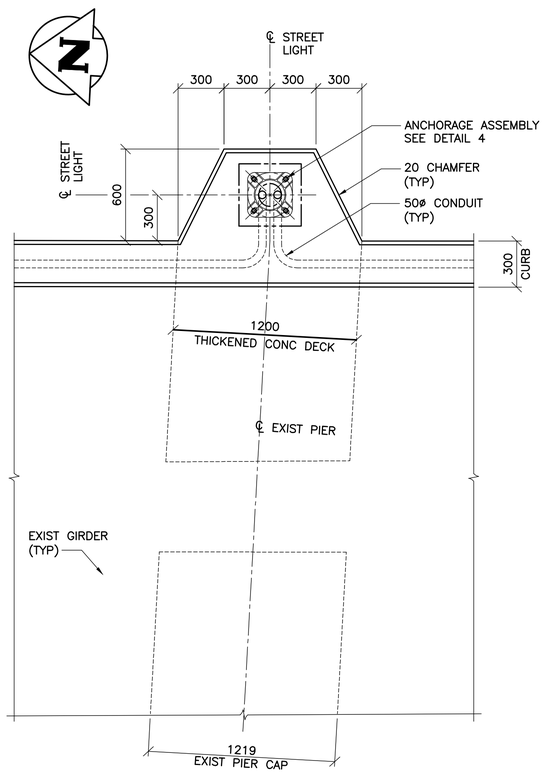

3 / 60 | 62 STREET LIGHT CONC BASE – PLAN
1 : 20

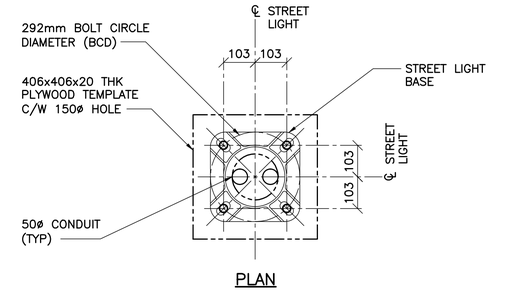

PLAN

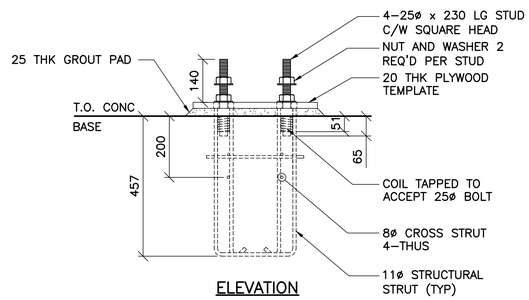

ELEVATION

4 / – | – PRESET ANCHORAGE ASSEMBLY DGR–2FS (292mm BCD)
1 : 10
NOTE:
ANCHORAGE ASSEMBLY IS STAINLESS STEEL

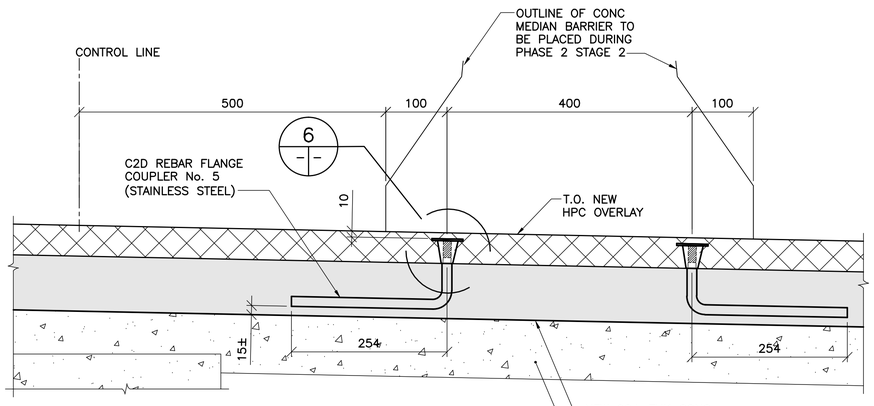

5 / 61 | 62 DETAIL
1 : 5

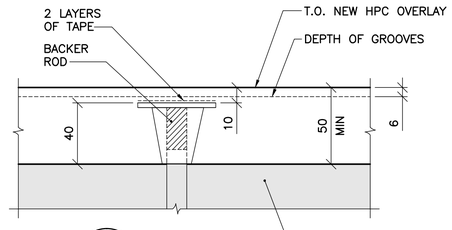

6 / – | – DETAIL
1 : 2
NOTES:
1. INSTALL AND PROTECT C2D REBAR COUPLER WITH 10mm RECESS INTO THE HPC OVERLAY AS SHOWN.
2. ALLOW TEMPORARY TRAFFIC FOR PHASE 2 CONSTRUCTION.
3. EXPOSE INSERT ENDS AND ROUGHEN SURFACE TO CAST THE CONC MEDIAN BARRIER IN PHASE 2 STAGE 2 CONSTRUCTION. REFER TO SHEET 77 FOR DETAILS

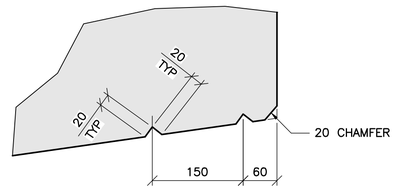

7 / – | – DRIP EDGE DETAIL
1 : 5

APEGM
Certificate of Authorization
Wardrop Engineering Inc.
No. 195 Date: April 30, 2011

ORIGINAL SIGNED 11.02.16

B.M. ELEV.		F.B.	
00	ISSUED FOR TENDER	11.02.18	EFS
NO.	REVISIONS	DATE	BY

WARDROP
A TETRA TECH COMPANY

DESIGNED BY	V.B.	CHECKED BY	E.F.S.
DRAWN BY	B.M.	APPROVED BY	R.H.W.
HOR. SCALE:	AS NOTED	RELEASED FOR CONSTRUCTION	DATE
VERTICAL:		ORIGINAL SIGNED	11.02.16
DATE	10.10.13	MATT CHISLETT, P.ENG. BRIDGE PROJECTS ENGINEER	

PROVINCE OF MANITOBA
E.F.G. SHEHATA
Member 23439
REGISTERED PROFESSIONAL ENGINEER

CONSULTANT DRAWING NO.
0900070502–DWG–S0062

Winnipeg

THE CITY OF WINNIPEG
PUBLIC WORKS DEPARTMENT
ENGINEERING DIVISION

OSBORNE STREET BRIDGE
REHABILITATION & RELATED WORKS

CITY DRAWING NUMBER
B109–11–067

SHEET 62 OF 131

BRIDGE DECK
PHASE 1 CONSTRUCTION

62