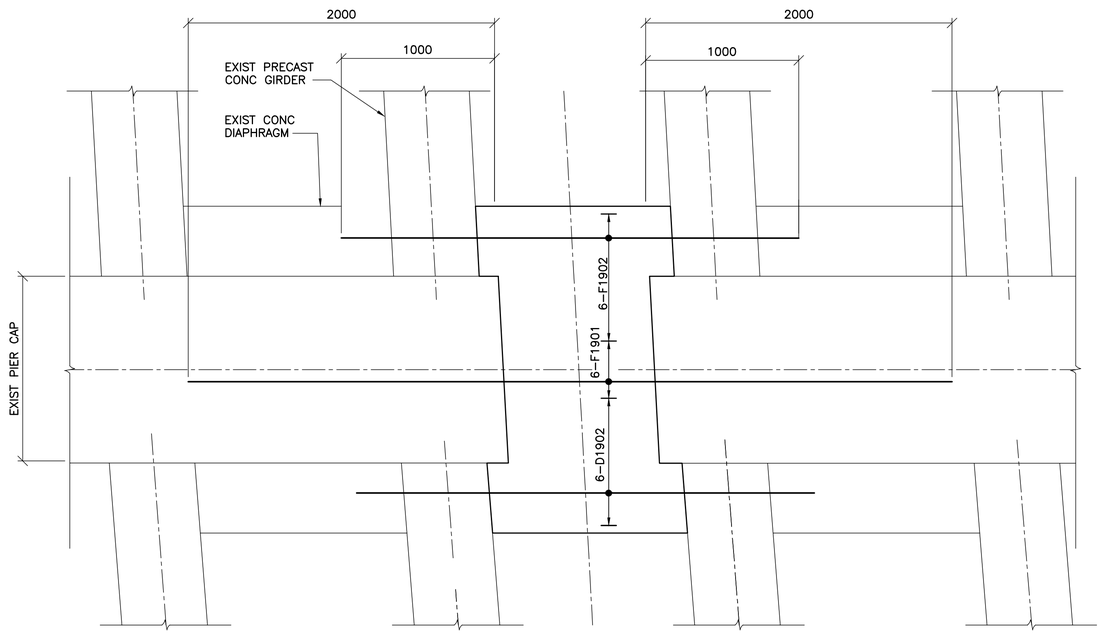

1 / – – TOP REINFORCING
1 : 20

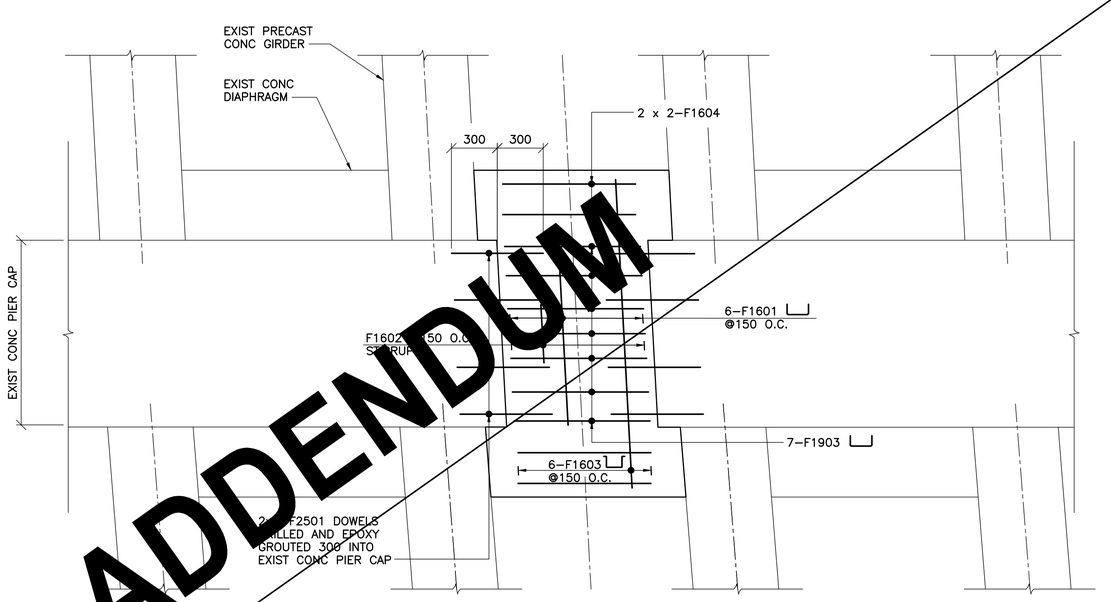

1 / – – BOTTOM REINFORCING
1 : 20

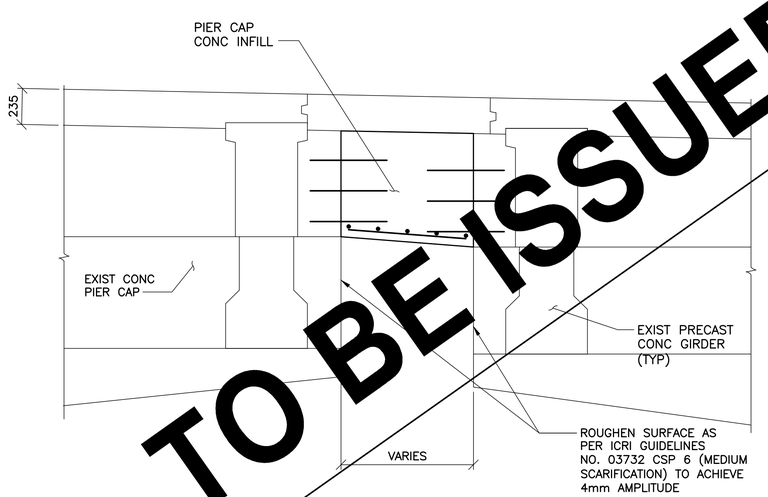

2 / – – TYPICAL ELEVATION – PIER CAP CONC INFILL
1 : 20

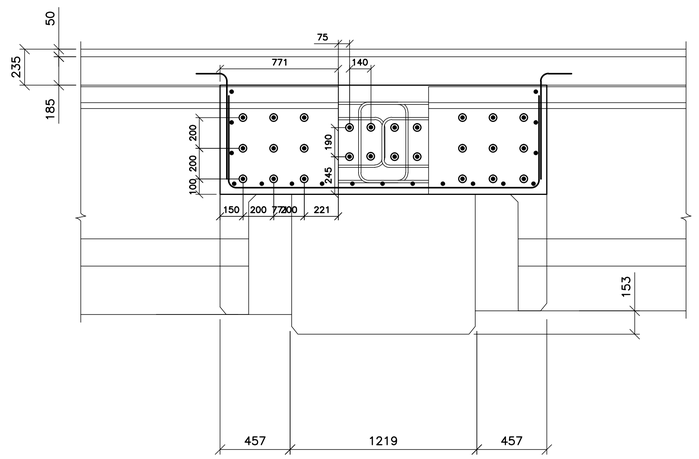

3 / – – TYPICAL SECTION – PIER CAP CONC INFILL
1 : 20

TO BE ISSUED FOR ADDENDUM

APEGM
Certificate of Authorization
Wardrop Engineering Inc.
No. 195 Date: April 30, 2011

B.M. ELEV.		F.B.		
NO.	REVISIONS	DATE	BY	

WARDROP
A TETRA TECH COMPANY

DESIGNED BY	V.B.	CHECKED BY	E.F.S.
DRAWN BY	E.M.M.	APPROVED BY	R.H.W.
HOR. SCALE: / VERTICAL:	AS NOTED	RELEASED FOR CONSTRUCTION	DATE
DATE	10.10.20	MATT CHISLETT, P.ENG. BRIDGE PROJECTS ENGINEER	

CONSULTANT DRAWING NO.
0900070502–DWG–S0072

Winnipeg
THE CITY OF WINNIPEG
PUBLIC WORKS DEPARTMENT
ENGINEERING DIVISION

OSBORNE STREET BRIDGE
REHABILITATION & RELATED WORKS

CITY DRAWING NUMBER
B109–11–077

SHEET 72 OF 131

PIER CAP & INTERMEDIATE DIAPHRAGM REINFORCING

72