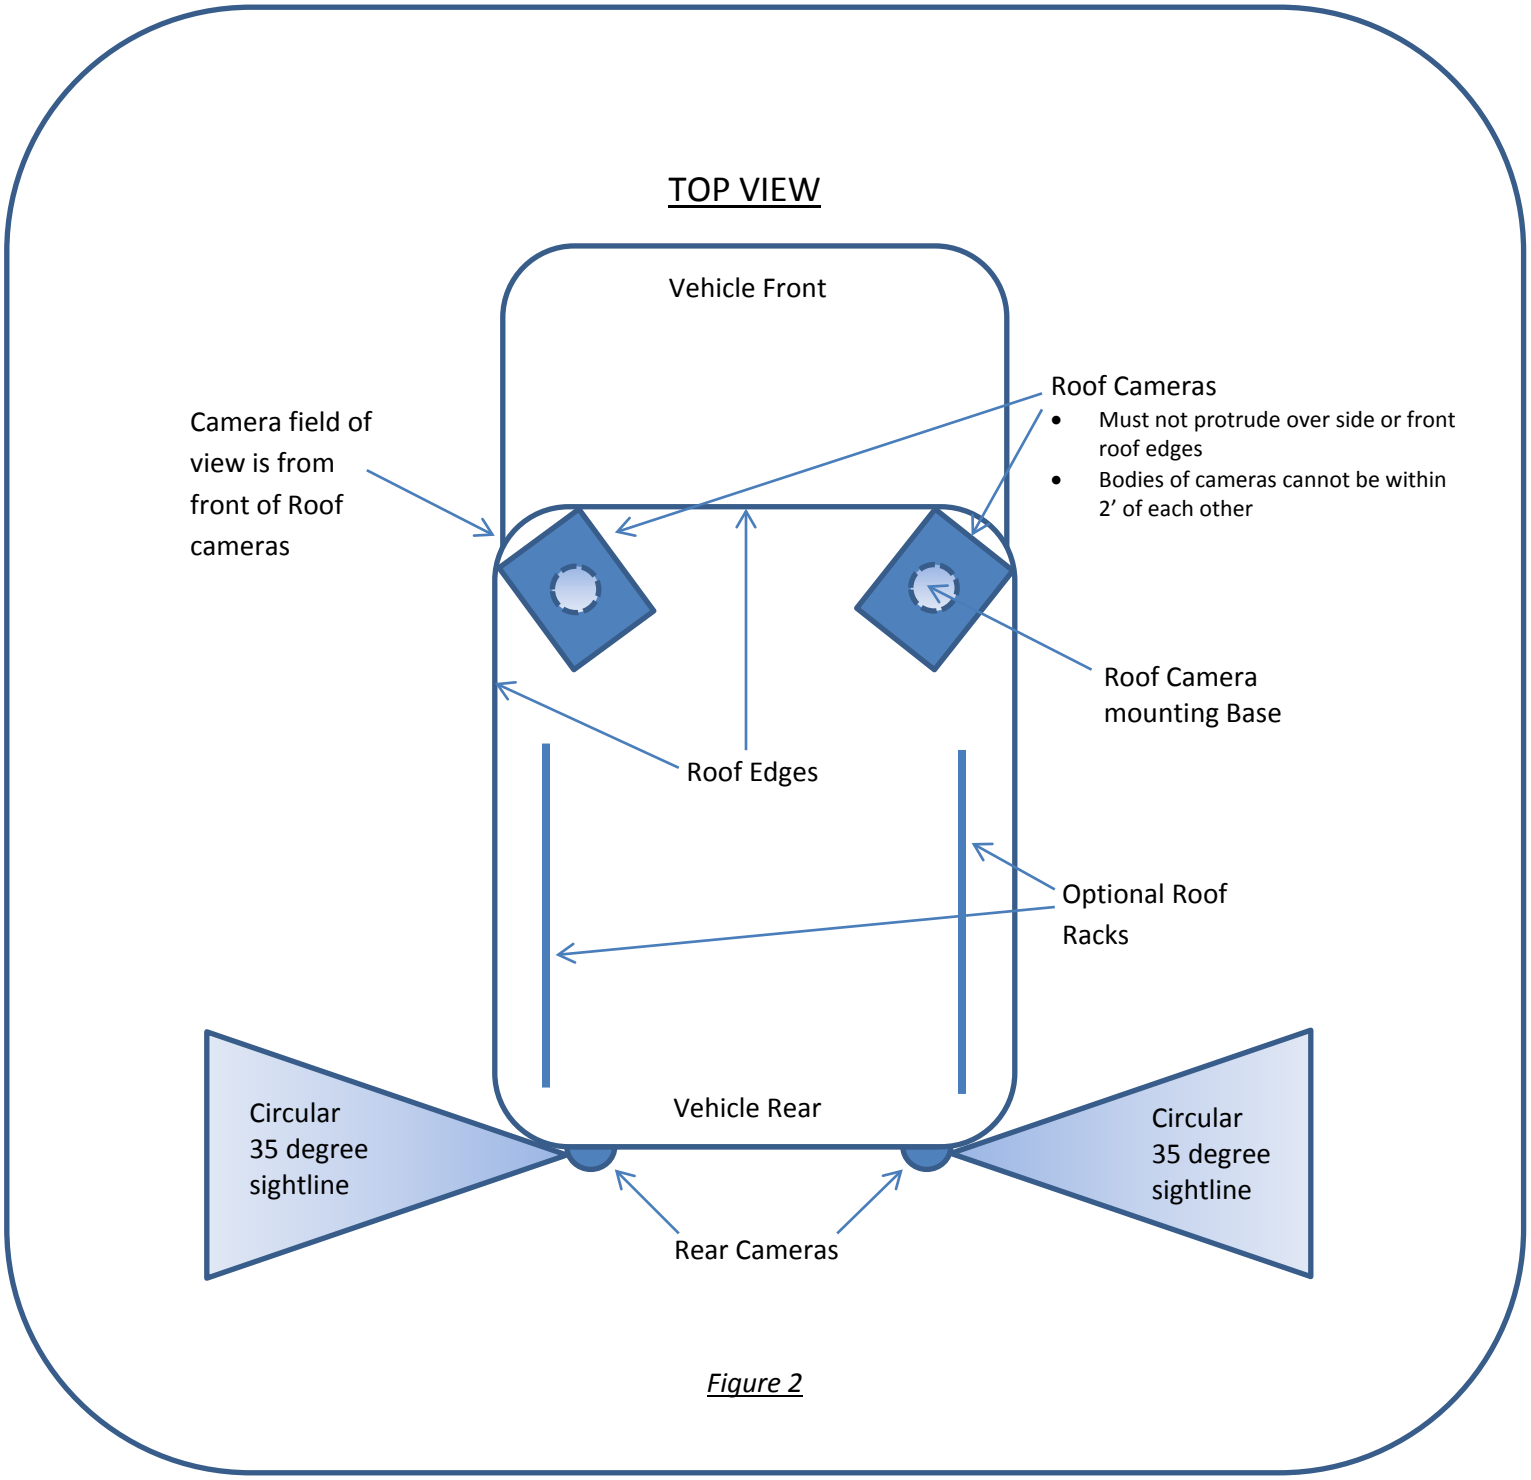
TOP VIEW
Vehicle Front
Roof Cameras
Must not protrude over side or front roof edges
Bodies of cameras cannot be within 2' of each other
Camera field of view is from front of Roof cameras
Roof Camera mounting Base
Roof Edges
Optional Roof Racks
Vehicle Rear
Circular 35 degree sightline
Circular 35 degree sightline
Rear Cameras

Figure 2