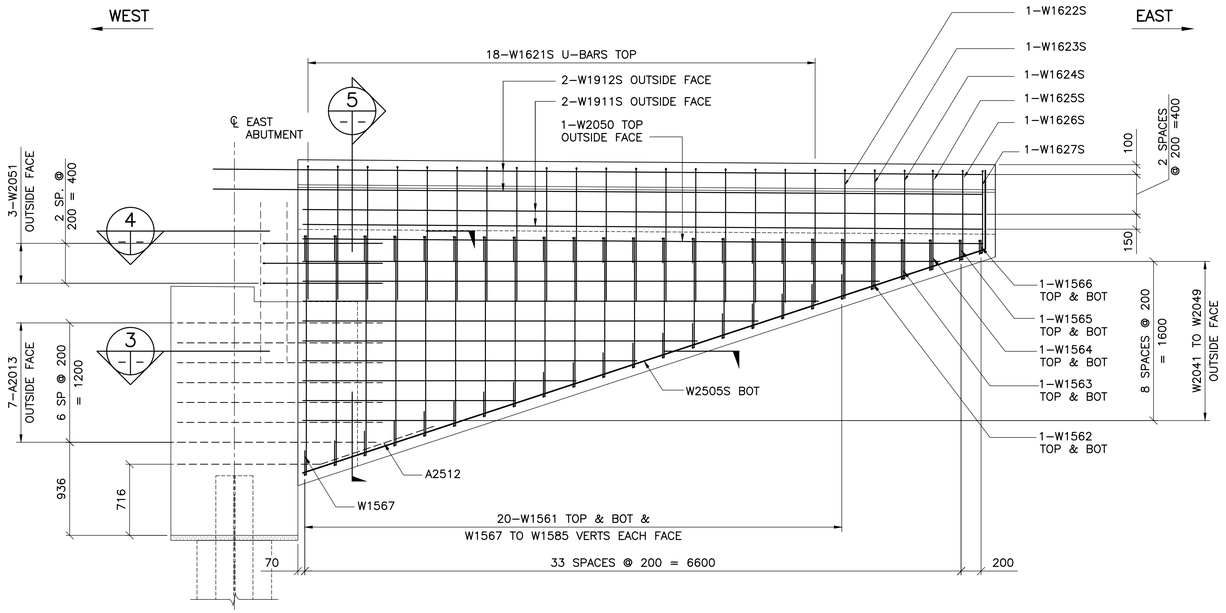

1 — EAST ABUTMENT SOUTH WINGWALL
1 : 30

– SHOWING OUTSIDE FACE HORIZONTAL REINFORCING, FOR INSIDE FACE HORIZONTAL REINFORCING SEE ELEVATION 2
– SHOWING EACH FACE OF VERTICAL REINFORCING

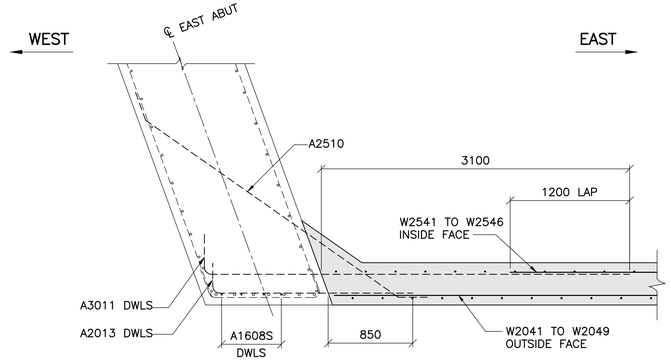

3 — SECTION
1 : 30

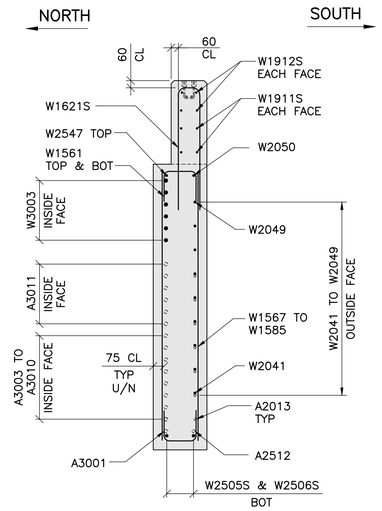

5 — SECTION
1 : 25

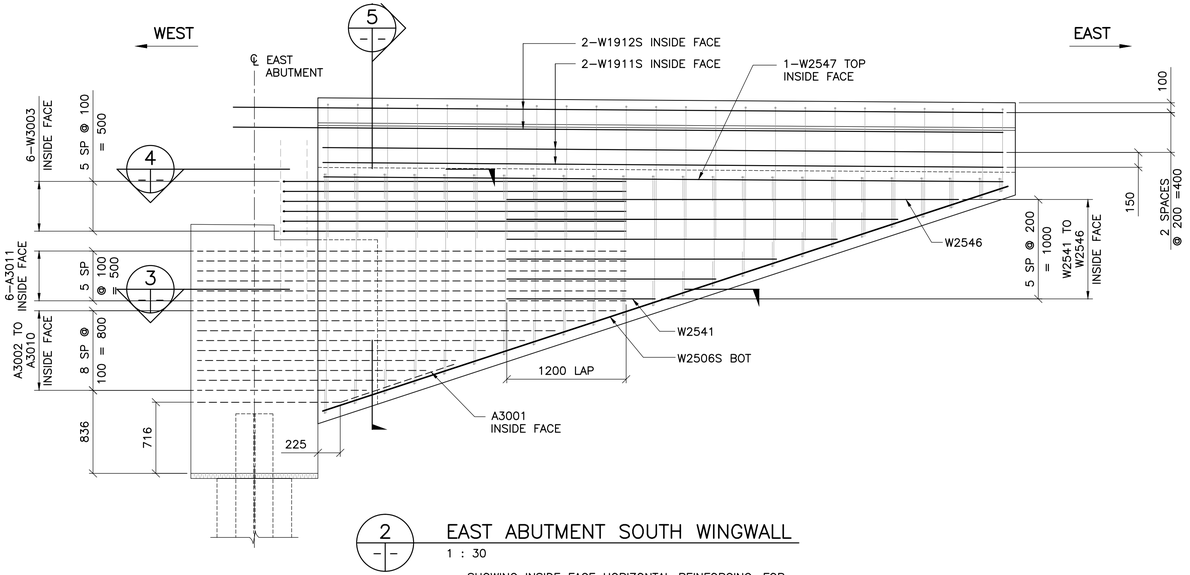

2 — EAST ABUTMENT SOUTH WINGWALL
1 : 30

– SHOWING INSIDE FACE HORIZONTAL REINFORCING, FOR OUTSIDE FACE HORIZONTAL REINFORCING SEE ELEVATION 2
– FOR VERTICAL REINFORCING SEE TO ELEVATION 1

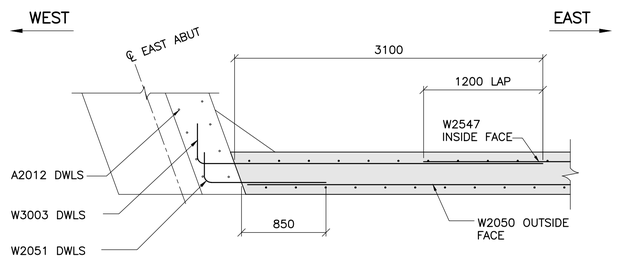

4 — SECTION
1 : 30

ENGINEERS GEOSCIENTISTS MANITOBA
Certificate of Authorization
Tetra Tech Canada Inc.
No. 6499

NO.	REVISIONS	DATE	BY
0	ISSUED FOR TENDER	17.10.04	D.M.

B.M. ELEV.

TETRA TECH

DESIGNED BY	D.M.	CHECKED BY	J.Z.
DRAWN BY	B.M.	APPROVED BY	E.F.S.
HOR. SCALE: VERTICAL:	AS NOTED	ACCEPTED BY	DATE
DATE	17.10.04	ORIGINAL DRAWING SIGNED BY: D. MUHURDAREVIC, P.ENG.	17.10.04
		D. MUHURDAREVIC P.ENG. BRIDGE PROJECTS ENGINEER	

PROVINCE OF MANITOBA
D.E.S. MITCHELL
ORIGINAL SIGNED
17.10.04
33352
REGISTERED PROFESSIONAL ENGINEER

CONSULTANT DRAWING NO.
1600070700-DWG-S0022

Winnipeg

THE CITY OF WINNIPEG
PUBLIC WORKS DEPARTMENT
ENGINEERING DIVISION

SASKATCHEWAN AVE AT STURGEON CREEK
BRIDGE CONSTRUCTION

CITY DRAWING NUMBER
B248-17-022

SHEET 22 OF 69

EAST ABUTMENT – SOUTH WINGWALL
REINFORCING DETAILS SHEET 4 OF 5

22