ENGINEERS GEOSCIENTISTS MANITOBA
Certificate of Authorization
Stantec Consulting Ltd.
No. 1301

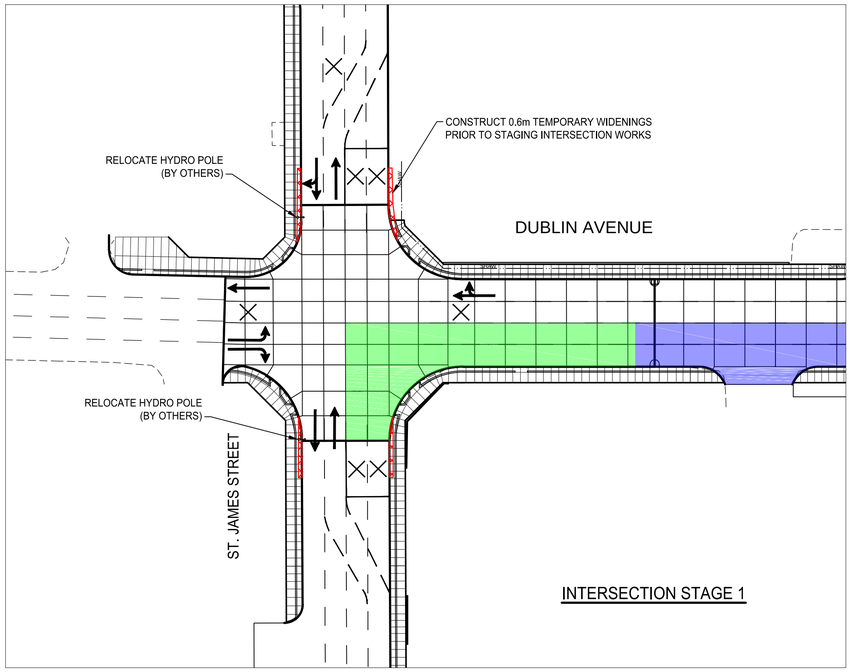

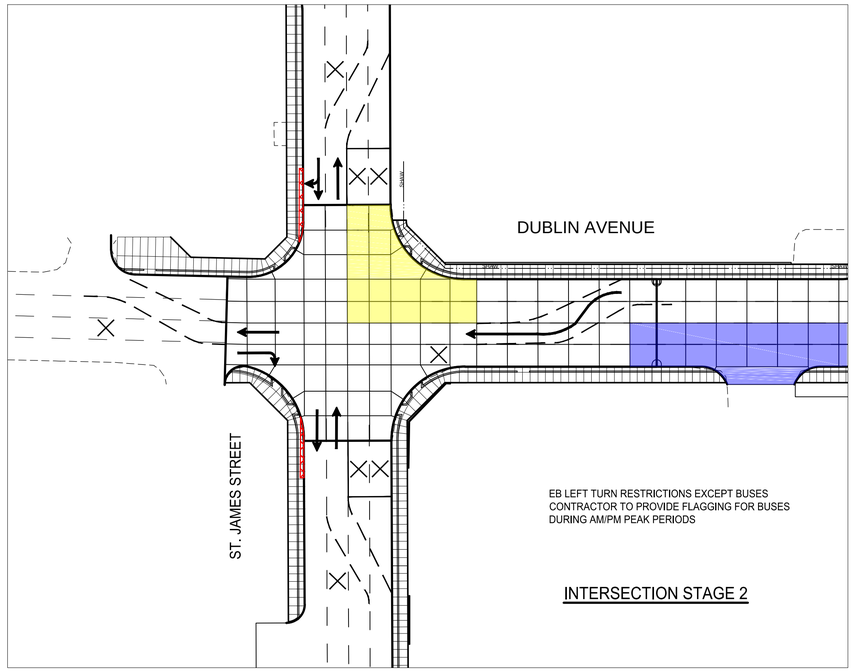

WIDENING DETAIL
75mm ASPHALT PAVEMENT
75mm - 200mm CRUSHED BASE COURSE
300mm - 50mm CRUSHED SUBBASE
GEOTEXTILE

EASTBOUND TRUCKS TO UTILIZE NOTRE DAME AVE
OR SASKATCHEWAN AVE FROM KING EDWARD ST
AS DETOUR DURING CONSTRUCTION

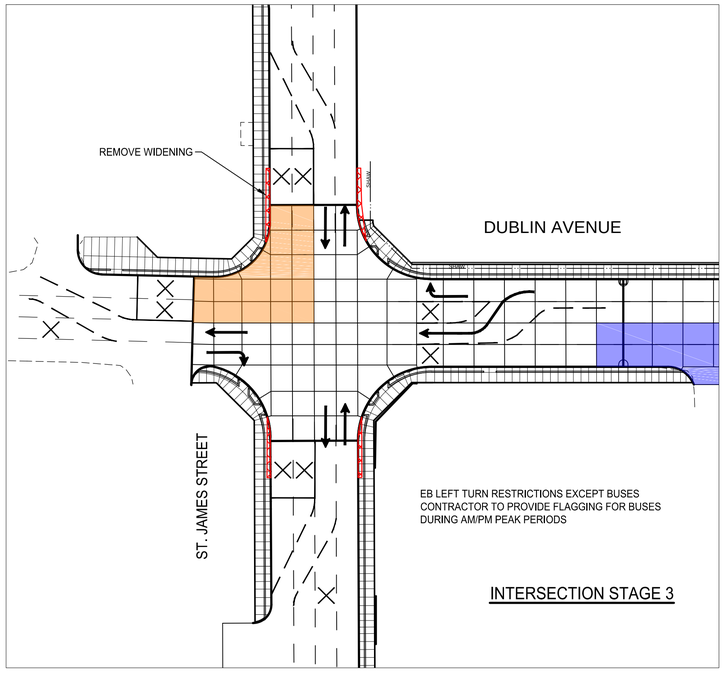

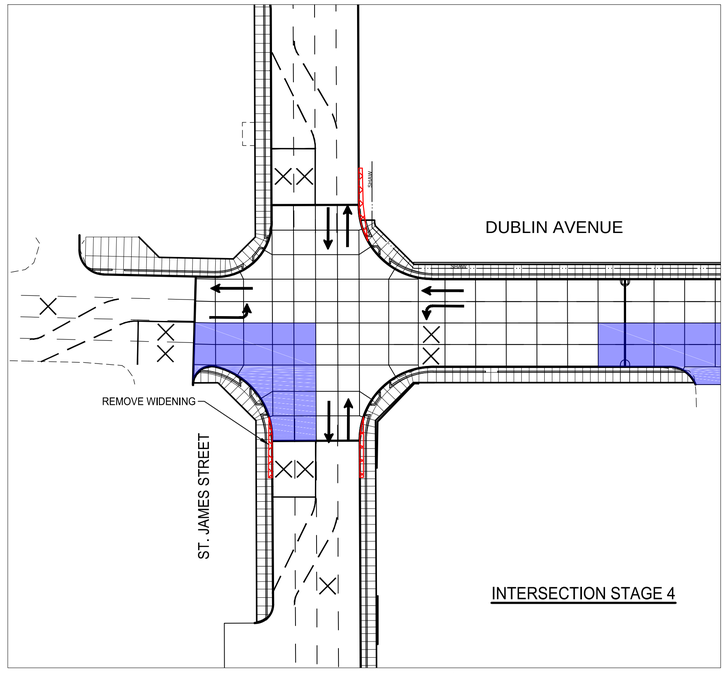

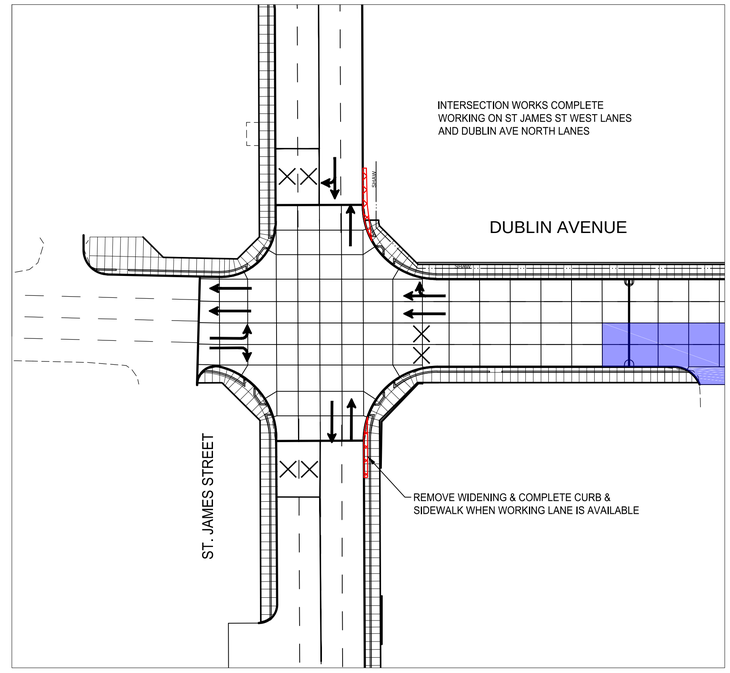

N.E. Cor. King Edward ST. & Dublin Ave., Tblt in 6.1 m Conc. pile in valve box, 31.2m N. of C.L. Pav't. of Dublin Ave. & 10 m E. of C.L. Pav't. of N. bound traffic lane King Edward St. on private property.

EXISTING	LEGEND–PLAN	PROPOSED	EXISTING	LEGEND–PLAN	PROPOSED	EXISTING	LEGEND–PROFILE	PROPOSED
150 WM	WATERMAIN	150 WM		HYDRO		150 WM	WATERMAIN	150 WM
	HYDRANT			M.T.S.			HYDRANT, VALVE	
	VALVE			CONCRETE		300 LDS	LAND DRAINAGE SEWER	300 LDS
300 LDS	LAND DRAINAGE SEWER	300 LDS		ASPHALT		250 WWS	WASTE WATER SEWER	250 WWS
250 WWS	WASTE WATER SEWER	250 WWS		SIDEWALK			℄ PROFILE	
	MANHOLE			MILL JOINT			NORTH OR WEST GUTTER	
	CATCH BASIN			PROPERTY LINE			SOUTH OR EAST GUTTER	
	CURB INLET/CATCH PIT			SURVEY BAR			NORTH OR WEST ℙ	
	TRANSIT STOP			DITCH			SOUTH OR EAST ℙ	
	CULVERT		(31.334)	ELEVATION	(32.231)		NORTH OR WEST DITCH	
	GAS			SIDEWALK RAMP			SOUTH OR EAST DITCH	

LOCATION APPROVED
UNDERGROUND STRUCTURES

SUPV. U/G STRUCTURES COMMITTEE — DATE

NOTE:
LOCATION OF UNDERGROUND STRUCTURES AS SHOWN ARE BASED ON THE BEST INFORMATION AVAILABLE BUT NO GUARANTEE IS GIVEN THAT ALL EXISTING UTILITIES ARE SHOWN OR THAT THE GIVEN LOCATIONS ARE EXACT. CONFIRMATION OF EXISTENCE AND EXACT LOCATION OF ALL SERVICES MUST BE OBTAINED FROM THE INDIVIDUAL UTILITIES BEFORE PROCEEDING WITH CONSTRUCTION.

B.M. 654528
ELEV. 234.079m

NO.	REVISIONS	DATE	BY
0	ISSUED FOR TENDER	19.09.18	J.M.B.

Stantec
500 - 311 Portage Avenue, Winnipeg MB Canada
www.stantec.com

DESIGNED BY	T.G.	CHECKED BY	S.R.S.
DRAWN BY	M.K.	APPROVED BY	S.R.S.
HOR. SCALE: VERTICAL:	1:500	RELEASED FOR CONSTRUCTION:	
DATE	2019.09.18	DATE	

ENGINEER'S SEAL

TENDER DRAWING
NOT TO BE USED FOR CONSTRUCTION

CONSULTANT DRAWING NO.
C-105

Winnipeg

THE CITY OF WINNIPEG
PUBLIC WORKS DEPARTMENT
ENGINEERING DIVISION

DUBLIN AVENUE BRIDGE REPLACEMENT
DUBLIN AVENUE

STAGING & TURNING RESTRICTIONS

SHEET 43 OF 48
CAD FILE DRAWING NUMBER 33340c-105-926.dwg
CITY DRAWING NUMBER P-3503-25

U:\133733340\0300_drawing\0302_sheet_files\02_civil\33340c-105-926.dwg
2019/09/18 1:41 AM By: Kjartanson, Melanie