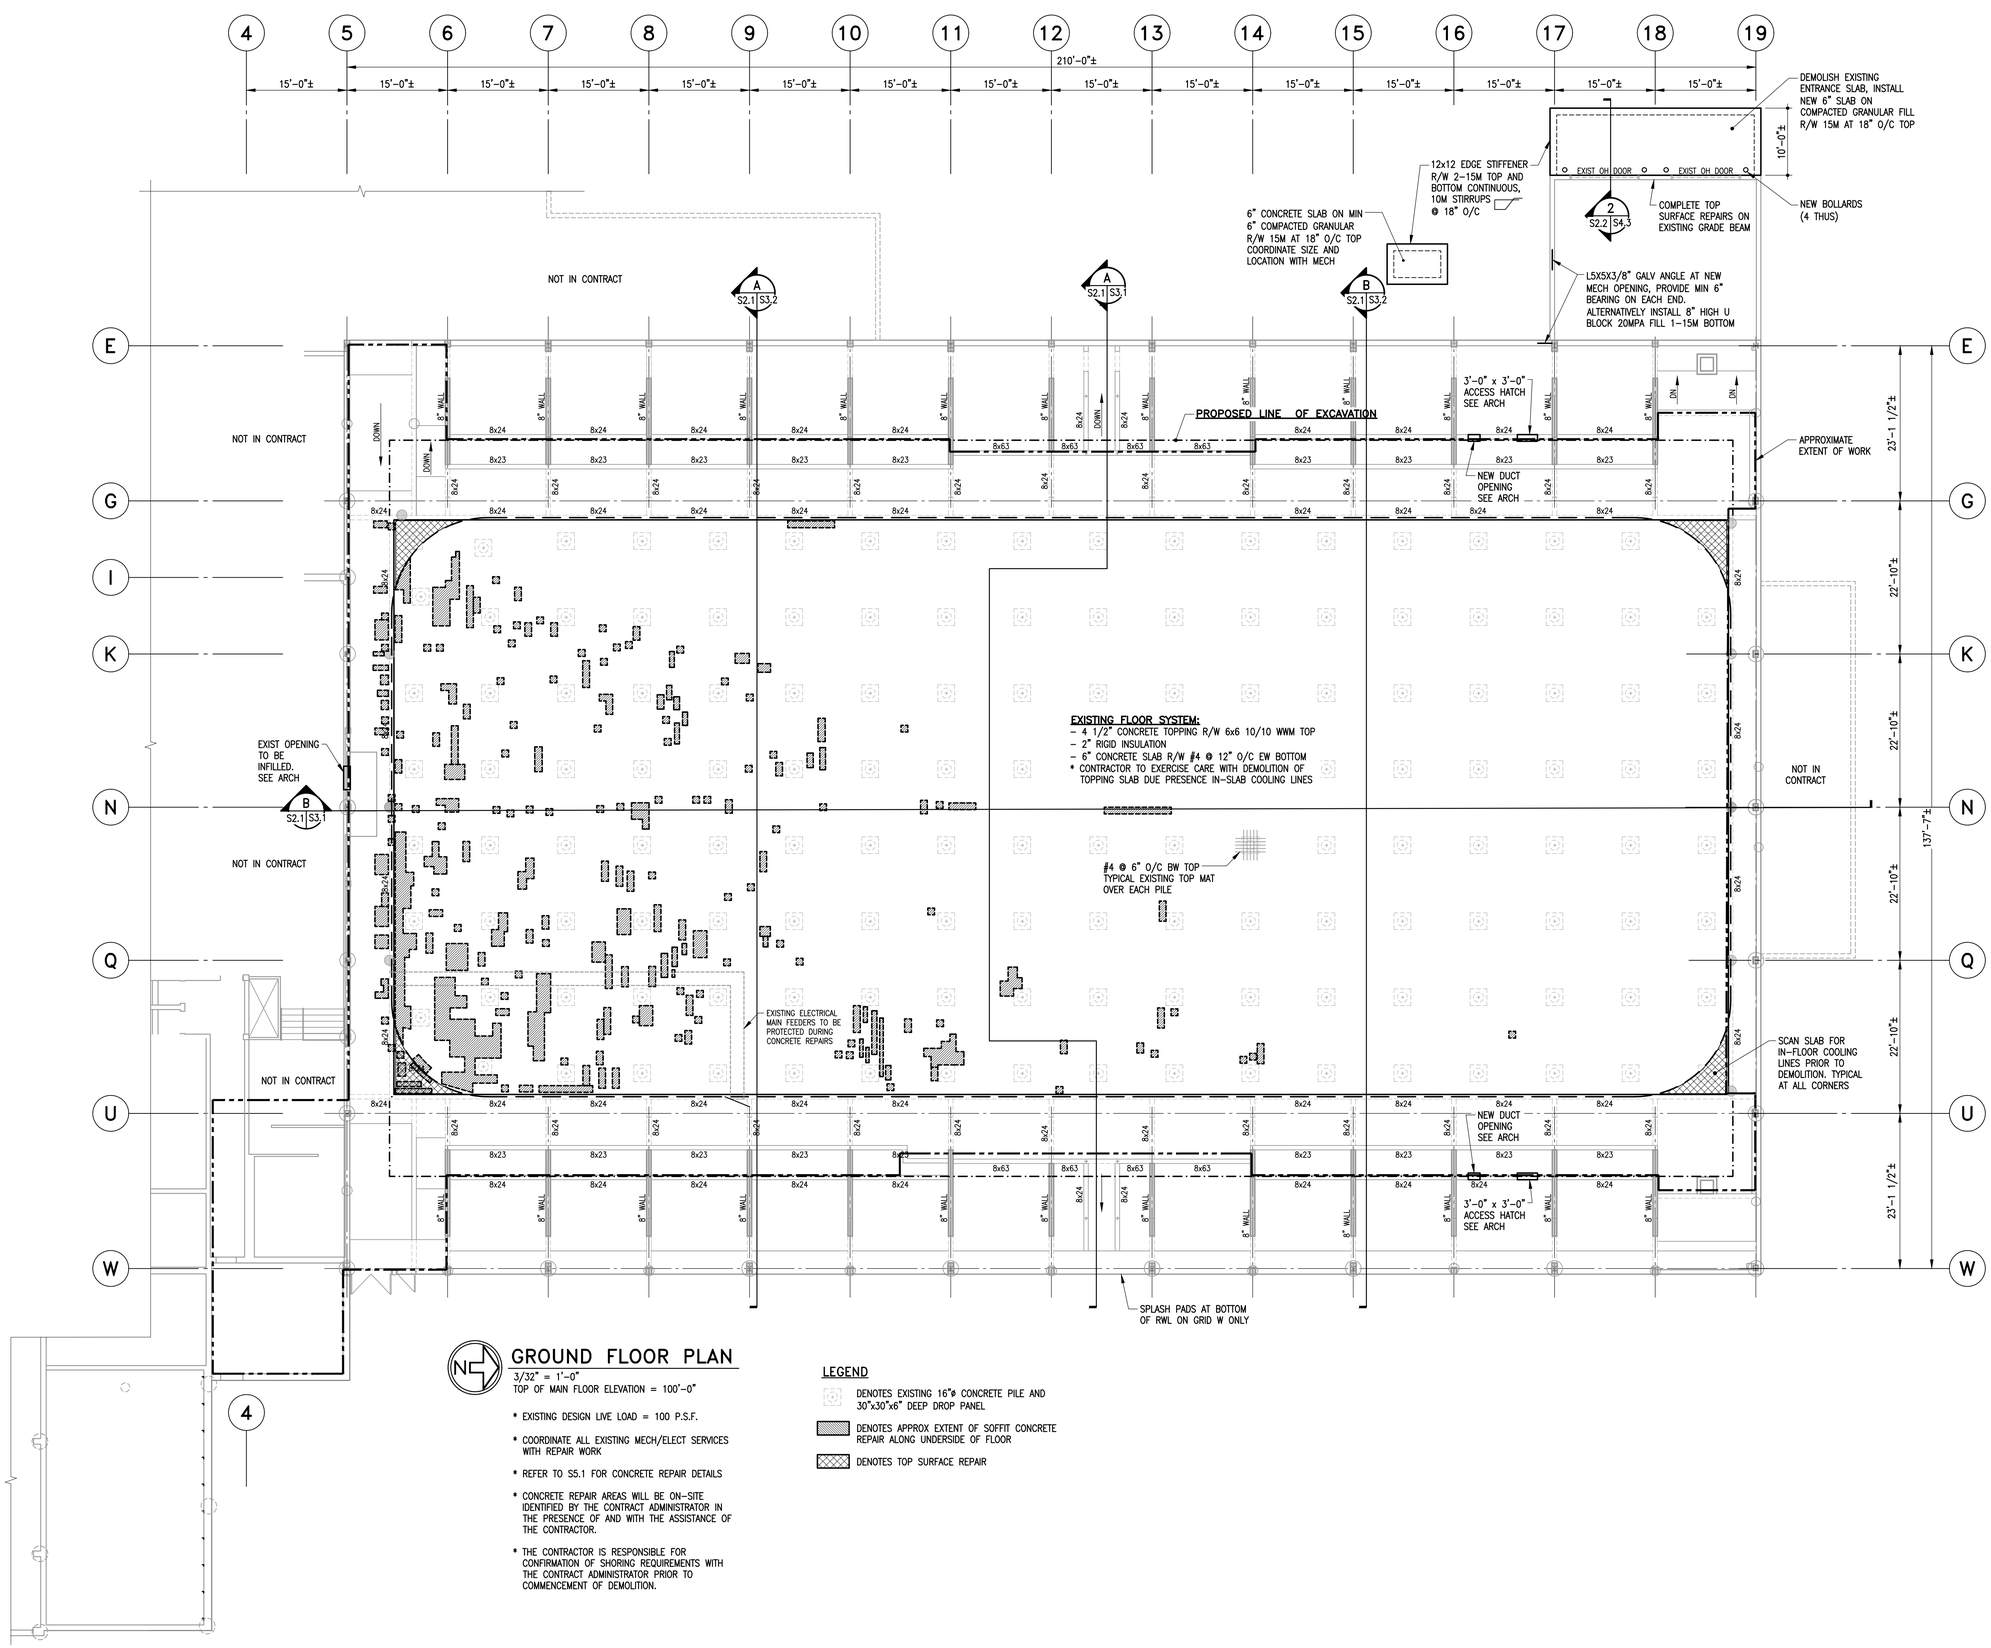

GROUND FLOOR PLAN

3/32" = 1'-0"
TOP OF MAIN FLOOR ELEVATION = 100'-0"

* EXISTING DESIGN LIVE LOAD = 100 P.S.F.
* COORDINATE ALL EXISTING MECH/ELECT SERVICES WITH REPAIR WORK
* REFER TO S5.1 FOR CONCRETE REPAIR DETAILS
* CONCRETE REPAIR AREAS WILL BE ON-SITE IDENTIFIED BY THE CONTRACT ADMINISTRATOR IN THE PRESENCE OF AND WITH THE ASSISTANCE OF THE CONTRACTOR.
* THE CONTRACTOR IS RESPONSIBLE FOR CONFIRMATION OF SHORING REQUIREMENTS WITH THE CONTRACT ADMINISTRATOR PRIOR TO COMMENCEMENT OF DEMOLITION.

LEGEND

- DENOTES EXISTING 16"ø CONCRETE PILE AND 30"x30"x6" DEEP DROP PANEL
- DENOTES APPROX EXTENT OF SOFFIT CONCRETE REPAIR ALONG UNDERSIDE OF FLOOR
- DENOTES TOP SURFACE REPAIR

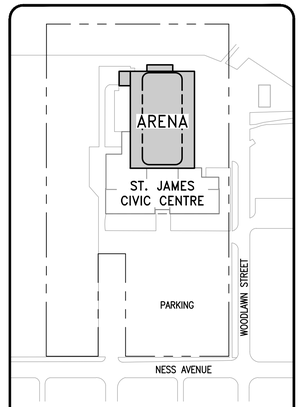

KEY PLAN
NTS

The General Contractor shall check & verify all dimensions and report any errors or omissions to the designers.

No.	Date	Issue/Revision	By
0	2020-10-30	ISSUED FOR CONSTRUCTION	DJM

ENGINEERS GEOSCIENTISTS MANITOBA
Certificate of Authorization
Crosier Kilgour & Partners Ltd.
No. 235

PROVINCE OF MANITOBA
S.M.A. CABIGTING
Member 24563
Oct 30/20
REGISTERED PROFESSIONAL ENGINEER

Consultant

300-275 Carlton Street
Winnipeg, Manitoba R3C 5R6
T 204. 943. 7501
F 204. 943. 7507
Crosier Kilgour & Partners Ltd.
CONSULTING STRUCTURAL ENGINEERS

Project
ST. JAMES CIVIC CENTRE
ARENA CRAWLSPACE RESTORATION

2055 NESS AVENUE
WINNIPEG, MANITOBA

Sheet Title
GROUND FLOOR PLAN

File	Date
2020-0197	2020-10-30
Design: DJM	Drawn: LOL
Revision: 0	Sheet No.: S2.2