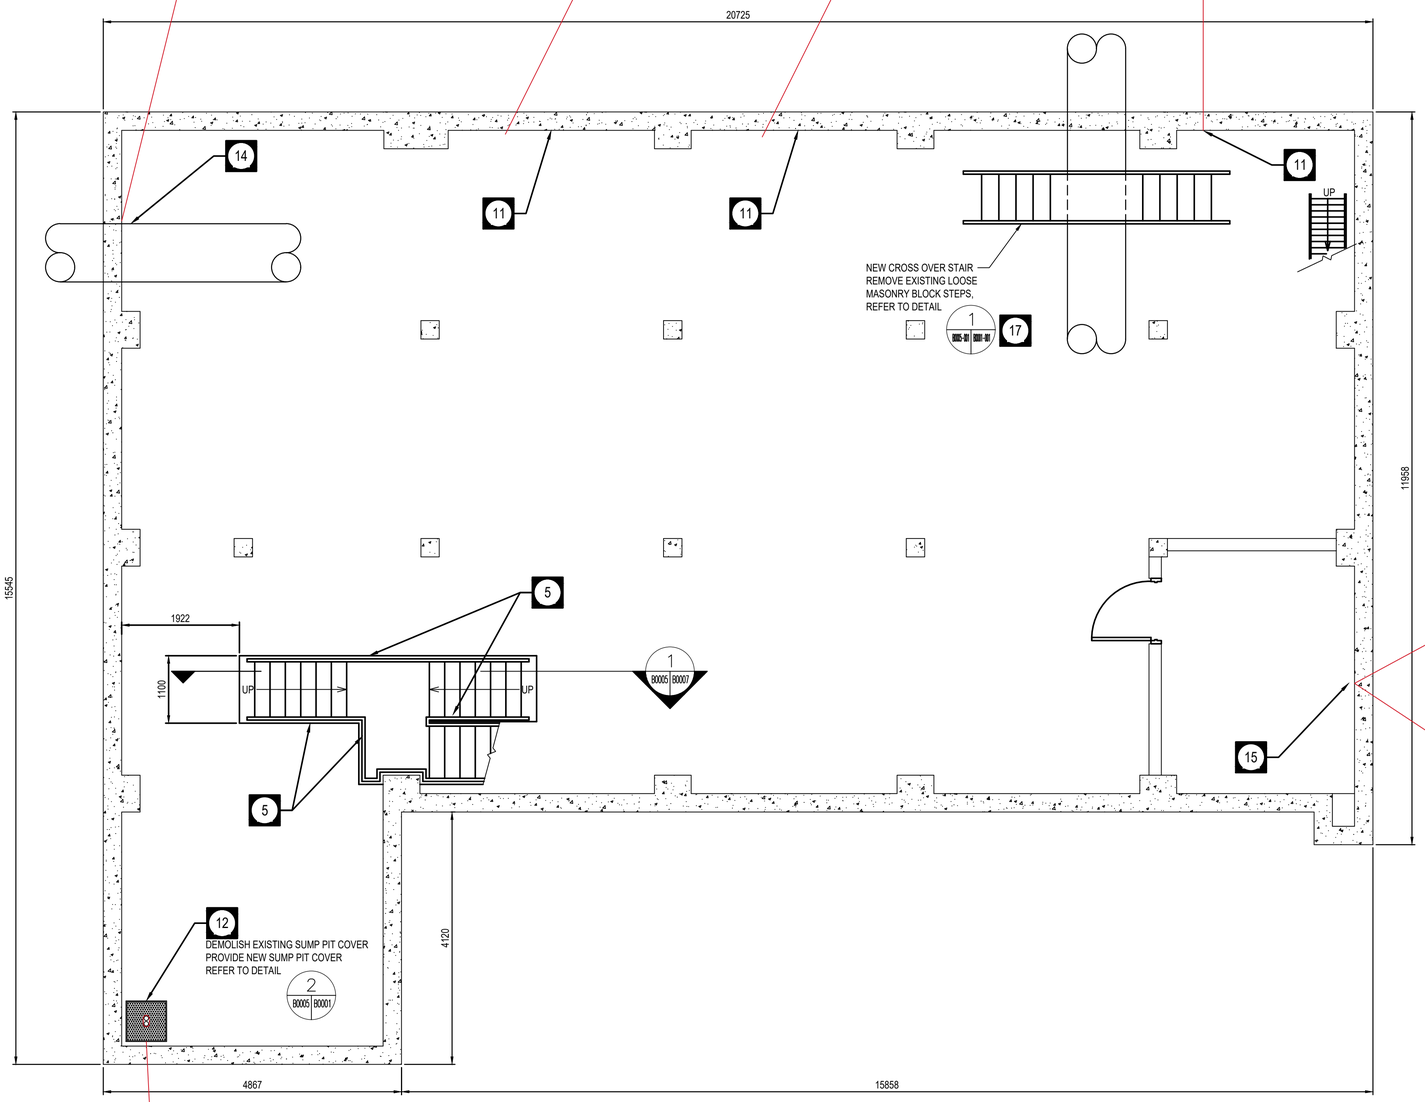

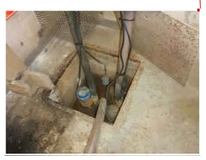

TACHE BOOST PUMPING STATION REPAIR LEGEND	
KEYNOTE	REMEDIATION ACTION
5	REPLACE EXISTING GUARD AND STAIR RAILING TO MANITOBA BUILDING CODE 2011.
11	EPOXY INJECT CRACKS IN THE INTERIOR OF THE LOWER FOUNDATION WALL (3 LOCATIONS).
12	DEMOLISH EXISTING COVER PLATE, AND INSTALL NEW COVER PLATE. MAINTAIN EXISTING PIT AND EMBEDDED ANGLE. REFER TO DETAILS.
14	REPAIR CONCRETE DELAMINATED SECTION NEXT TO PIPE
15	EPOXY INJECT CRACK FROM EXTERIOR SIDE. EXCAVATE AS REQUIRED.
17	CONSTRUCT CROSS OVER STAIR OVER EXISTING PIPE IN LOWER LEVEL

1 EXISTING BASEMENT FLOOR PLAN
1 B0005 SCALE: 1:50

0 1250 2500 mm

ENGINEERS GEOSCIENTISTS MANITOBA
Certificate of Authorization
AECOM Canada Ltd.
No. 4671 Date: 2022/10/11

NO.	REVISIONS	DATE	DESIGN	CHECK
0	ISSUED FOR CONSTRUCTION	2022-10-11	KS	MH

AECOM

DESIGNED BY: K. SIDDALL	CHECKED BY: M. HOQUE
DRAWN BY: D. LANDERS	APPROVED BY:
SCALE:	RELEASED FOR CONSTRUCTION BY:
DATE: 2022-10-11	DATE:
CONSULTANT NO.: 60661011	

ENGINEER'S SEAL
PROVINCE OF MANITOBA
Oct. 11, 2022
JOHN D'IGNAZIO
REGISTERED ARCHITECT

Winnipeg
THE CITY OF WINNIPEG
WATER AND WASTE DEPARTMENT

TACHE BOOSTER PUMPING STATION
AND SURGE TOWER UPGRADES
ARCHITECTURAL
TACHE BOOSTER PUMPING STATION REMEDIATION
EXISTING BASEMENT FLOOR PLAN

CITY DRAWING NUMBER	SHEET	REV.	SIZE
1-0660M-B0005-001	4 of 13	0	A1

A1 SIZE - 594mm x 841mm

LAST SAVE: 2022/10/11 8:53 AM
PATH: L:\Legacy\CAN\PG-FFP001\Data\Projects\60661011\900-CAD_GIS\910\CAD\20-SHEETS\Architectural CAD June 15 2022\A0004.dwg