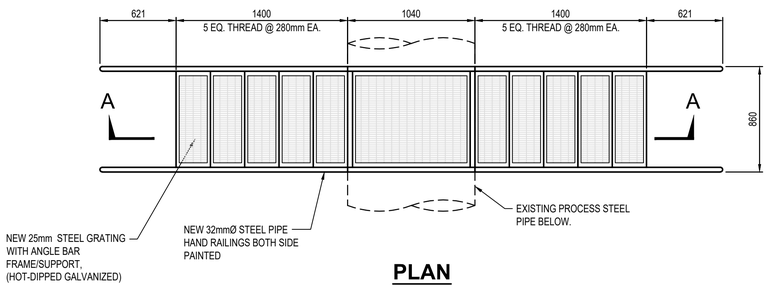

PLAN

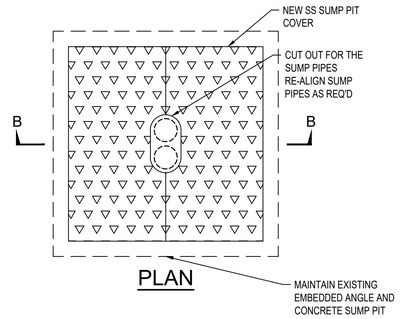

PLAN

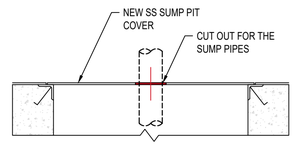

SECTION B-B

2 B0005 B0001 SUMP COVER PLATE DETAIL
SCALE: 1:10

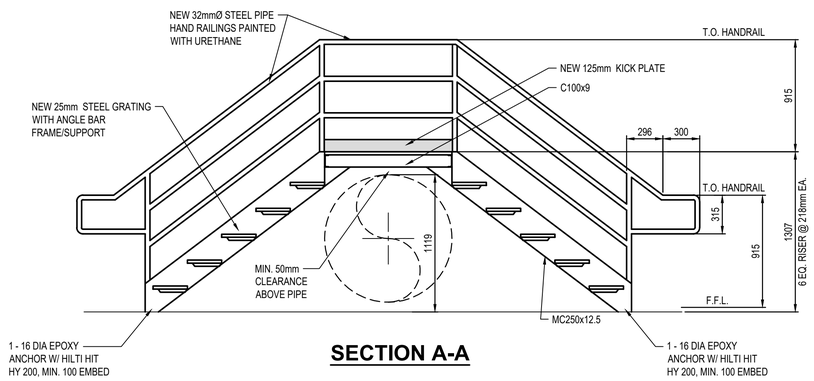

SECTION A-A

1 B0005 B0001 CROSS OVER STAIR DETAIL
SCALE: 1:25

0 625 1250 mm

ENGINEERS GEOSCIENTISTS MANITOBA
Certificate of Authorization
AECOM Canada Ltd.
No. 4671 Date: 2022/10/11

NO.	REVISIONS	DATE	DESIGN	CHECK
0	ISSUED FOR CONSTRUCTION	2022-10-11	KS	MH

AECOM

DESIGNED BY: K. SIDDALL	CHECKED BY: M. HOQUE
DRAWN BY: G. PROFETA	APPROVED BY:
SCALE:	RELEASED FOR CONSTRUCTION BY:
DATE: 2022-10-11	DATE:
CONSULTANT NO.: 60661011	

ENGINEER'S SEAL
PROVINCE OF MANITOBA
Oct. 11,2022
JOHN D'IGNAZIO
REGISTERED ARCHITECT

Winnipeg
THE CITY OF WINNIPEG
WATER AND WASTE DEPARTMENT

TACHE BOOSTER PUMPING STATION
AND SURGE TOWER UPGRADES
ARCHITECTURAL
TACHE BOOSTER PUMPING STATION REMEDIATION
MISCELLANEOUS DETAILS

CITY DRAWING NUMBER	SHEET	REV.	SIZE
1-0660R-B0001-001	7 of 13	0	A1

LAST SAVE: 2022/10/11 8:54 AM
PATH: L:\Legacy\CAN\PS1FP001\Data\Projects\60661011\900-CAD_GIS\910-CAD\20-SHEETS\Architectural\CAD June 15 2022\A0007.dwg