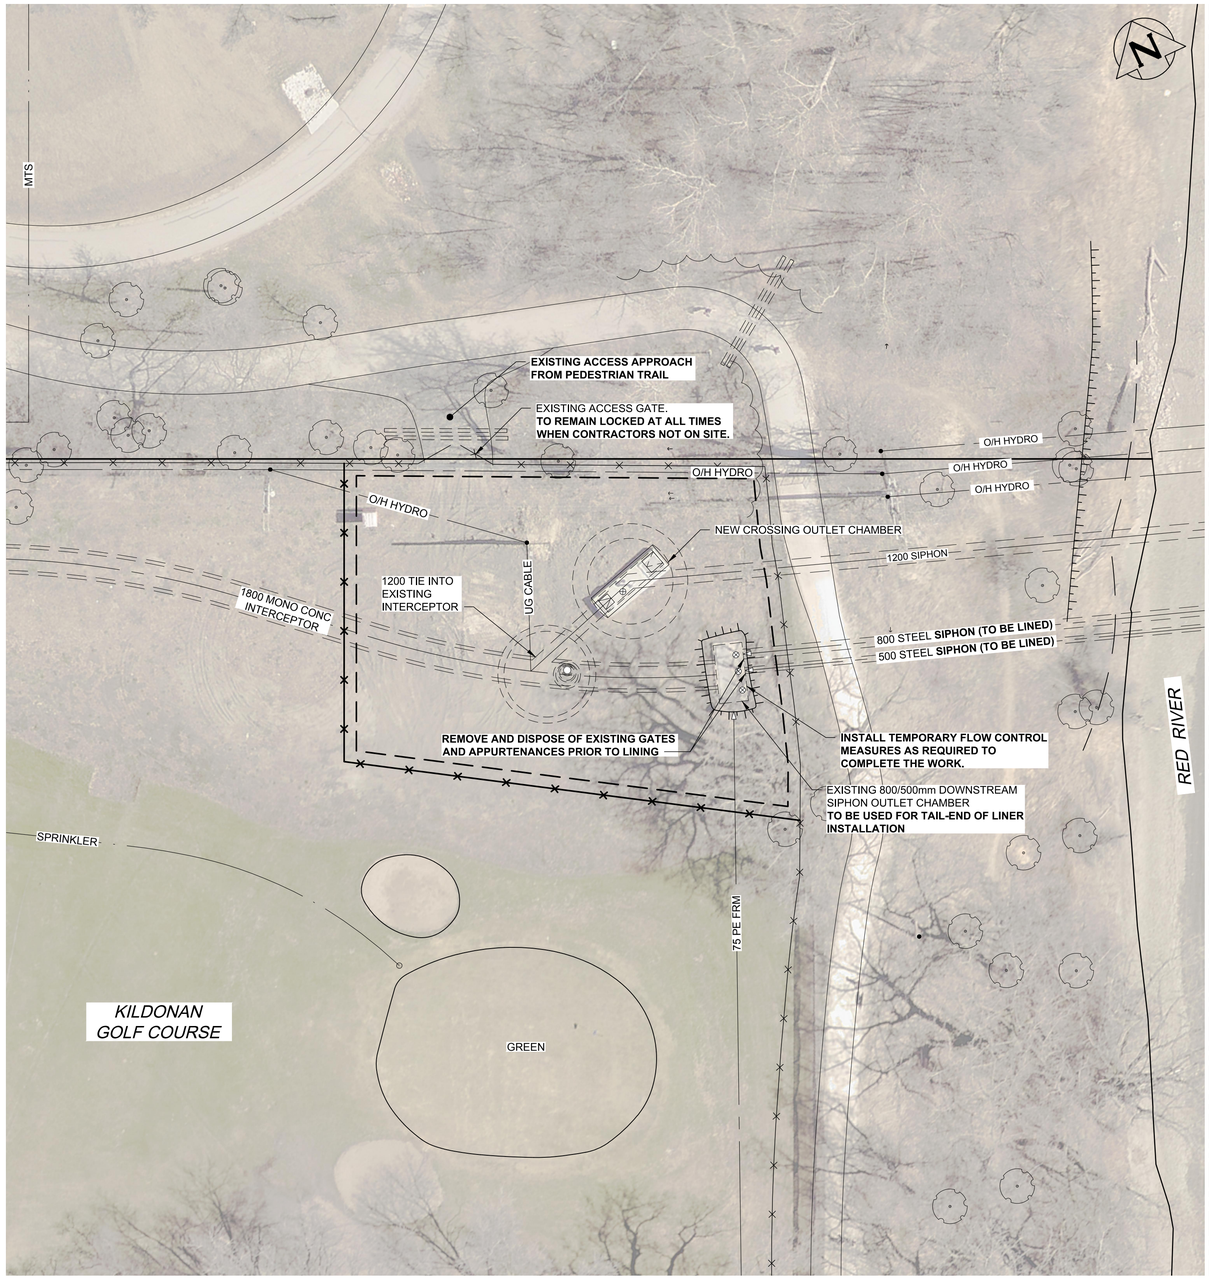

1 | DETAIL
13065 | WEST BANK

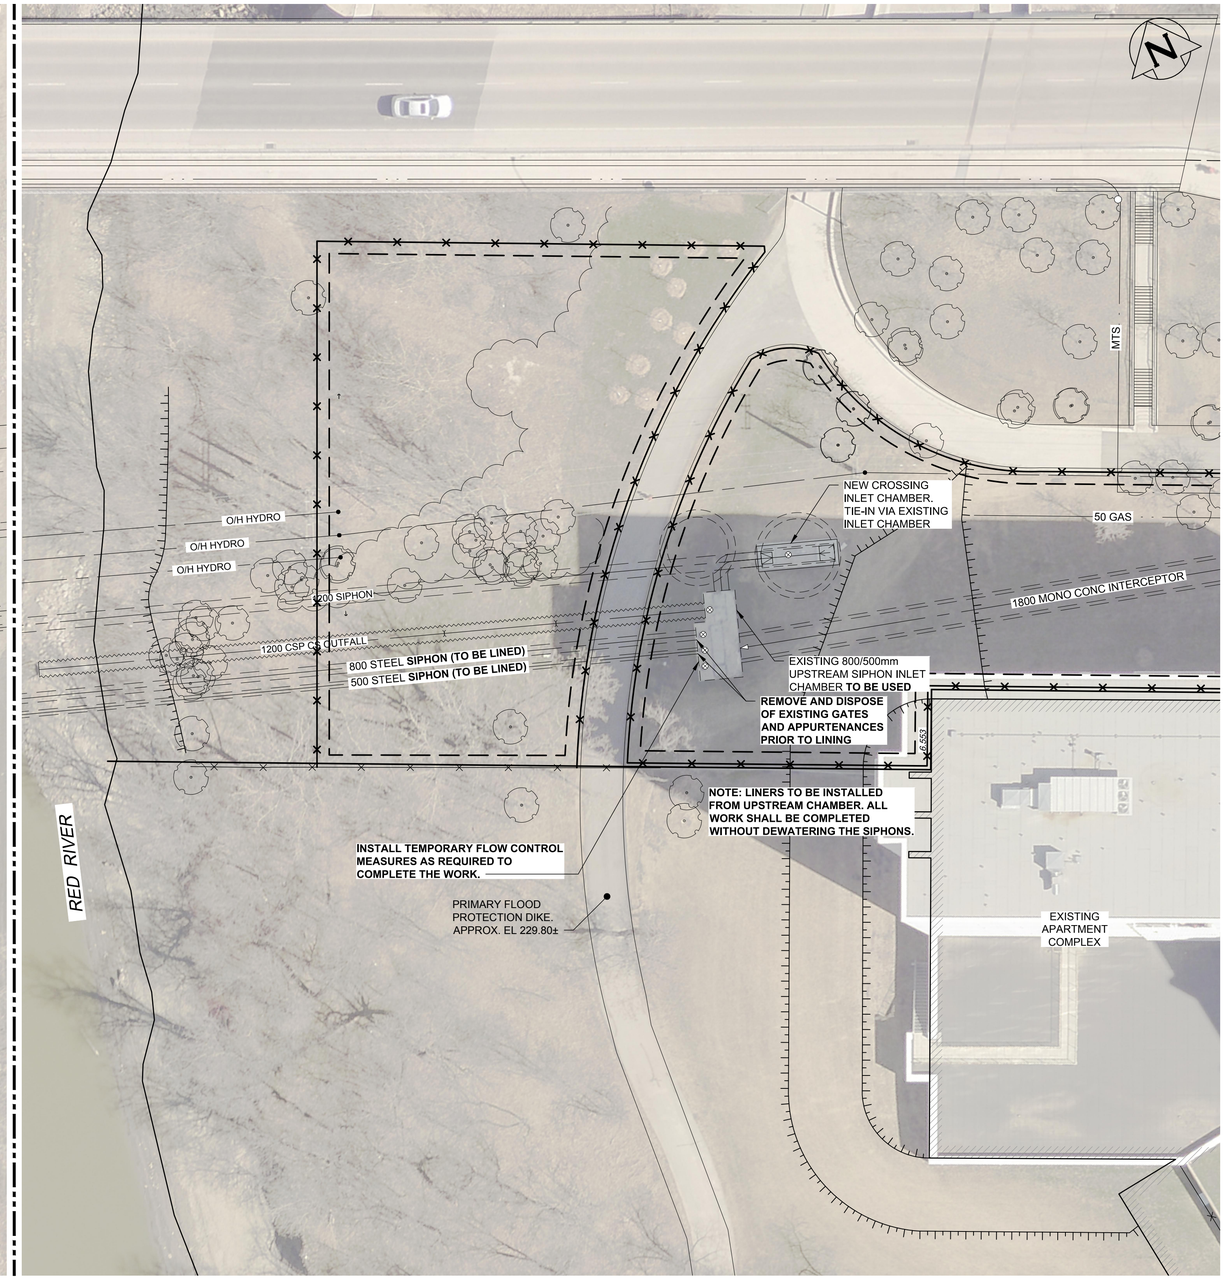

2 | DETAIL
13065 | EAST BANK

ENGINEERS GEOSCIENTISTS MANITOBA
Certificate of Authorization
AECOM Canada Ltd.
No. 4671 Date: 2022/06/20

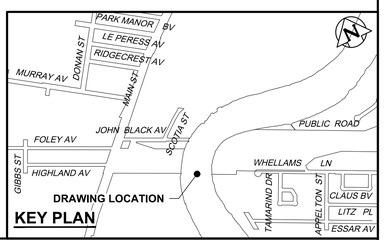

KEY PLAN

METRIC
WHOLE NUMBERS INDICATE MILLIMETRES
DECIMALIZED NUMBERS INDICATE METRES
0.0 5.0 10.0 15.0 20.0 25.0

WARNING

IF POWER EQUIPMENT OR EXPLOSIVES ARE TO BE USED FOR EXCAVATION ON THIS PROJECT THE CONTRACTOR MUST:

1) NOTIFY THE GAS COMPANY OF THE PROPOSED LOCATION OF EXCAVATION.

2) TAKE PRECAUTION TO AVOID DAMAGE TO GAS COMPANY INSTALLATIONS.

SEE PROVINCIAL REGULATION 210/72 FOR DETAILS

LOCATION APPROVED
UNDERGROUND STRUCTURES

SUPV. U/G STRUCTURES COMMITTEE — DATE

NOTE:
LOCATION OF UNDERGROUND STRUCTURES AS SHOWN ARE BASED ON THE BEST INFORMATION AVAILABLE BUT NO GUARANTEE IS GIVEN THAT ALL EXISTING UTILITIES ARE SHOWN OR THAT THE GIVEN LOCATIONS ARE EXACT. CONFIRMATION OF EXISTENCE AND EXACT LOCATION OF ALL SERVICES MUST BE OBTAINED FROM THE INDIVIDUAL UTILITIES BEFORE PROCEEDING WITH CONSTRUCTION.

B.M.
ELEV.

CONSTRUCTION COMPLETION DATE: YYYY MM DD

NO.	REVISIONS	DATE	BY
0	ISSUED FOR TENDER	22/06/15	ADL

AECOM

DESIGNED BY	TJB	CHECKED BY	MPG
DRAWN BY	ADL	APPROVED BY	CCM
SCALE: HORIZONTAL	1:250	RELEASED FOR CONSTRUCTION	K Zurek
VERTICAL	N/A		
DATE	2022 06 20	DATE	Jun 20/22

PLOT DATE: 2022 06 20

ENGINEER'S SEAL
ORIGINAL SIGNED BY C. Macey 16June2022

CONSULTANT DRAWING NUMBER
C-1002

Winnipeg
THE CITY OF WINNIPEG
WATER AND WASTE DEPARTMENT
ENGINEERING SERVICES DIVISION

REHABILITATION OF WHELLAMS LANE
SIPHONS BY CIPP LINING
SITE PLANS

SHEET 4 OF 7
CITY DRAWING NUMBER
13066

Tender No: 457-2022

FILE PATH: C:\Users\lejpia\AppData\Local\Temp\AcPublish_12372\
FILE NAME: 60667457-SHT-30-Whel-C-1002.dwg