STA 0+150

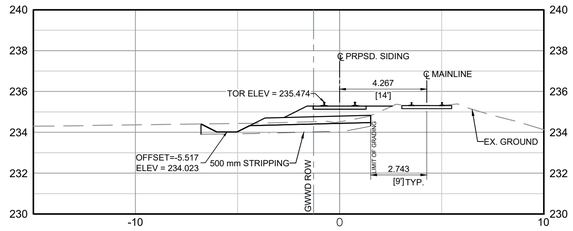

STA 0+160

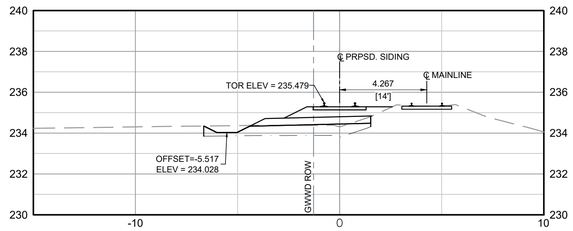

STA 0+170

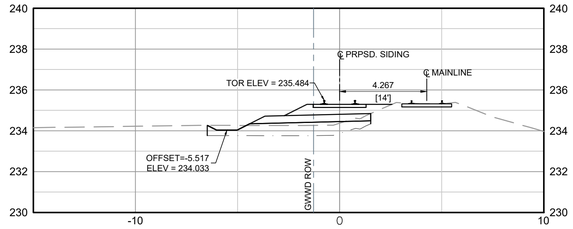

STA 0+180

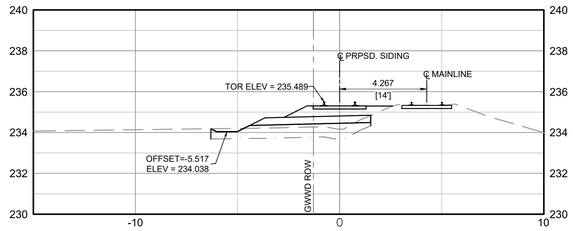

STA 0+190

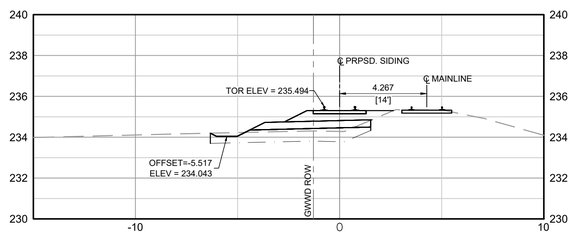

STA 0+200

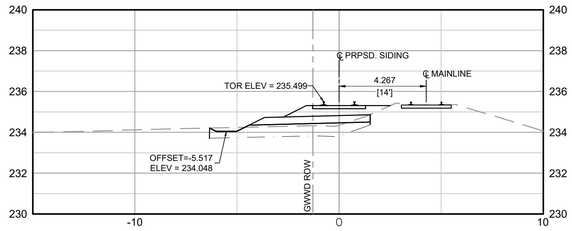

STA 0+210

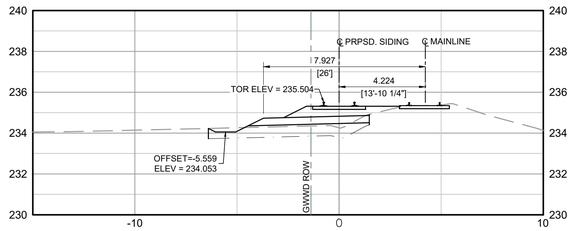

STA 0+220

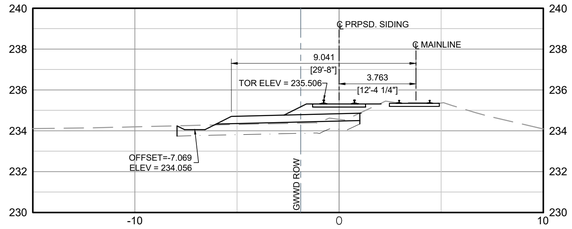

STA 0+230

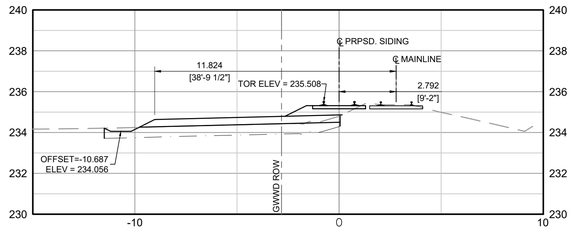

STA 0+240

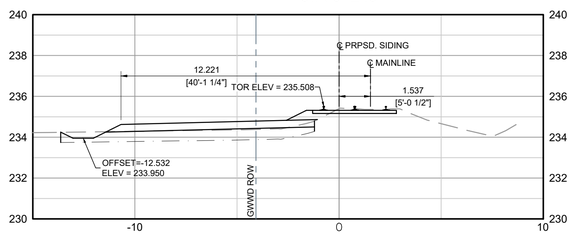

STA 0+250

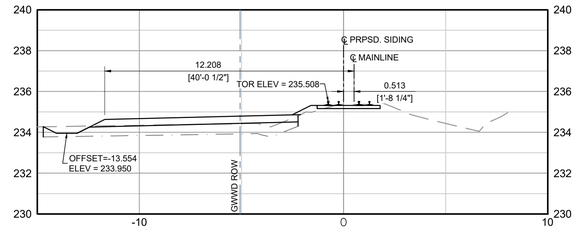

STA 0+261.318

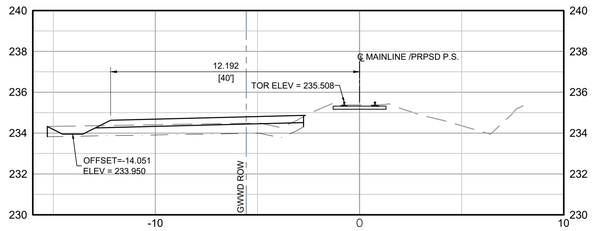

CROSS SECTIONS
1:150

NOTES

1. PROPOSED STRIPPING DEPTH= 500 mm

METRIC
WHOLE NUMBERS INDICATE MILLIMETRES
DECIMALIZED NUMBERS INDICATE METRES

1:150 0.0 3.0 6.0 9.0 12.0 15.0

NOT FOR CONSTRUCTION

WARNING – BURIED UTILITIES
PRIOR TO CONSTRUCTION CN ENGINEERING SIGNALS MUST BE NOTIFIED, AS WELL, USE EXTREME CAUTION WHEN WORKING NEAR CABLES, JUNCTION BOXES, CONDUITS, ETC.

NO.	REVISIONS	DATE	BY
0	ISSUED FOR TENDER	23/05/05	M.Y.

B.M. ELEV.

Stantec
500 - 311 Portage Avenue, Winnipeg MB Canada
www.stantec.com

DESIGNED BY	MY	CHECKED BY	MY
DRAWN BY	GR	APPROVED BY	ERT
SCALE: HORIZONTAL	1:150	RELEASED FOR CONSTRUCTION	
VERTICAL			
DATE	2023 05 05	DATE	

PLOT DATE: 2023 05 05

ENGINEER'S SEAL
PROVINCE OF MANITOBA
E. R. TRANQUADA
Member
35300
REGISTERED PROFESSIONAL ENGINEER

CONSULTANT DRAWING NUMBER
CT-402

BID OPPORTUNITY: 57-2023
CONTRACT NUMBER: X

Winnipeg

THE CITY OF WINNIPEG
WATER AND WASTE DEPARTMENT
ENGINEERING DIVISION

WINNIPEG–MANITOBA

GREATER WINNIPEG WATER DISTRICT RAILWAY
PROPOSED SIDING RELOCATION
CROSS SECTIONS STA. 0+150 TO STA. 0+261

SHEET 7 OF 7
CITY DRAWING NUMBER
1-0751R-D0010-001-R0

FILE PATH: \\Ca0045-ppfss01\workgroup\1137\active\113733898\0300_drawing\0302_sheet_files\10_track\
FILE NAME: CT402.dwg