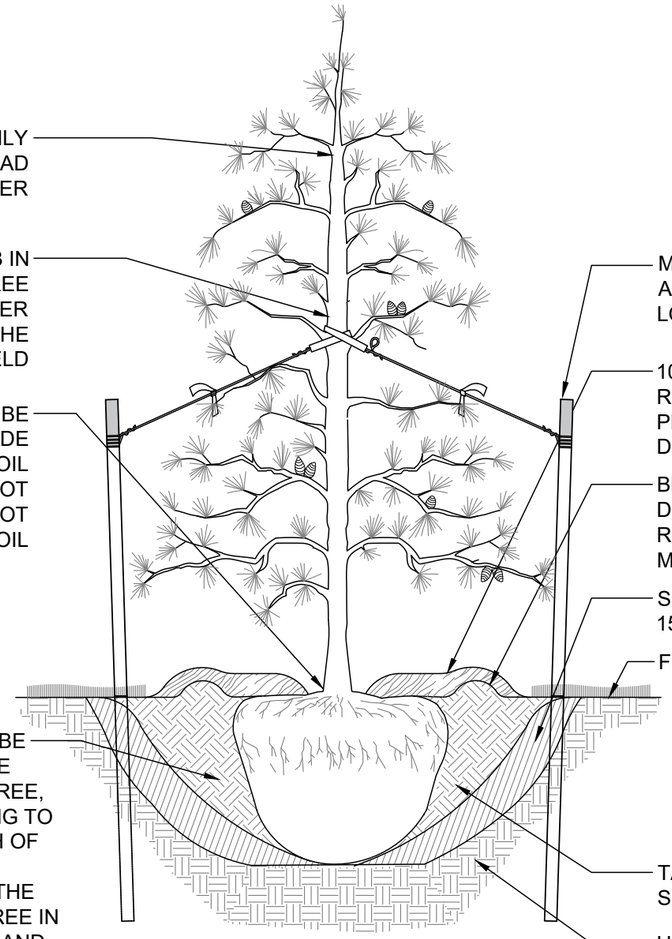

NOTES:

1. LAYOUT OF PLANT MATERIAL TO BE APPROVED BY CA PRIOR TO INSTALLATION.
2. **PIT TO BE DUG WITH BACK HOE NOT TREE SPADE.**
3. CONTRACTOR TO ENSURE 'T'-BARS DO NOT PENETRATE ROOT BALL.
4. SECURE 'T'-BARS TO TREE @ APPROX. 2/3 TOTAL TREE HEIGHT ABOVE FIN. GRADE.
5. TREE SHALL BE PRUNED IMMEDIATELY AFTER PLANTING TO REMOVE DEAD, BROKEN, DISEASED, DYING OR RUBBING BRANCHES. CO-DOMINANT STEMS LESS THAN 100mm (4") DIA. AT THE FORKS SHALL BE PRUNED OFF AND ONE MAIN STEM SHOULD REMAIN. TREE TOPPING OR HEADING IS NOT PERMITTED AT ANY TIME.
6. STAKES & TIES TO BE REMOVED BY CONTRACTOR AT END OF MAINTENANCE PERIOD AND UPON ACCEPTANCE BY L.A.

1

TYPICAL CONIFEROUS TREE PLANTING

SCALE - 1 : 25

LOCATION APPROVED
UNDERGROUND STRUCTURES

SUPV. U/G STRUCTURES COMMITTEE — DATE

NOTE:

LOCATION OF UNDERGROUND STRUCTURES AS SHOWN ARE BASED ON THE BEST INFORMATION AVAILABLE BUT NO GUARANTEE IS GIVEN THAT ALL EXISTING UTILITIES ARE SHOWN OR THAT THE GIVEN LOCATIONS ARE EXACT. CONFIRMATION OF EXISTENCE AND EXACT LOCATION OF ALL SERVICES MUST BE OBTAINED FROM THE INDIVIDUAL UTILITIES BEFORE PROCEEDING WITH CONSTRUCTION.

B.M.
ELEV.

NO.	REVISIONS	DATE (YYYY/MM/DD)	BY
0	ISSUED FOR TENDER	2023/08/22	IY

SCATLIFF + MILLER + MURRAY
visionary urban design + landscapes

DESIGNED BY	AJ	CHECKED BY	IY
DRAWN BY	AJ/DT	APPROVED BY	CO
SCALE: HORIZONTAL	1:25	RELEASED FOR CONSTRUCTION	
VERTICAL			
DATE	2023 08 22	DATE	

PLOT DATE: 2023 08 22

SEAL
the manitoba association of landscape architects
ANDREW JOHNSON
Member No. 149

CONSULTANT DRAWING NUMBER
–

BID OPPORTUNITY: ###-20##
CONTRACT NUMBER: #

Winnipeg

THE CITY OF WINNIPEG
WATER AND WASTE DEPARTMENT
SOLID WASTE DIVISION

2023 BRRMF LANDSCAPING
AND TREE PLANTING PROJECT

PLANTING DETAIL

SHEET 5 OF 5

CITY DRAWING NUMBER
1-0400A-B0003-002