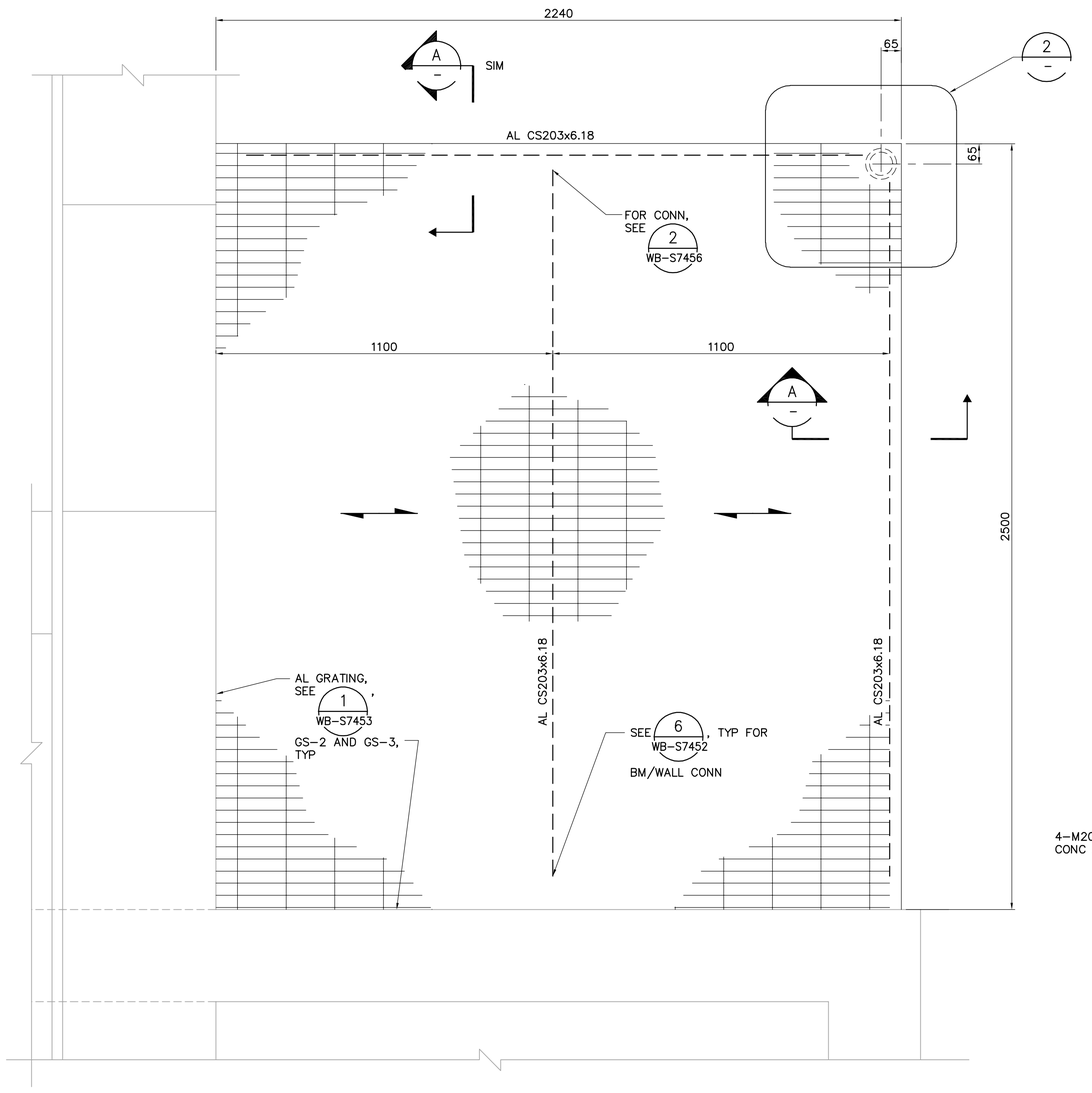

PLAN VIEW

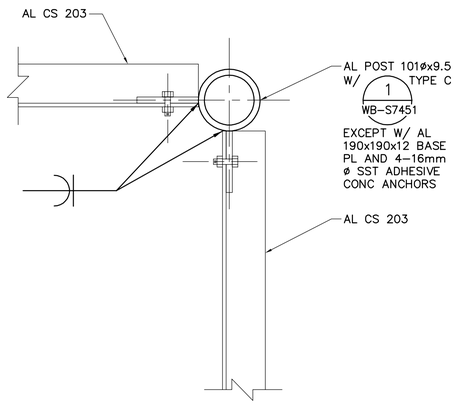

NOTE:

1. GRATING NOT SHOWN FOR CLARITY.

2 DETAIL 1:5

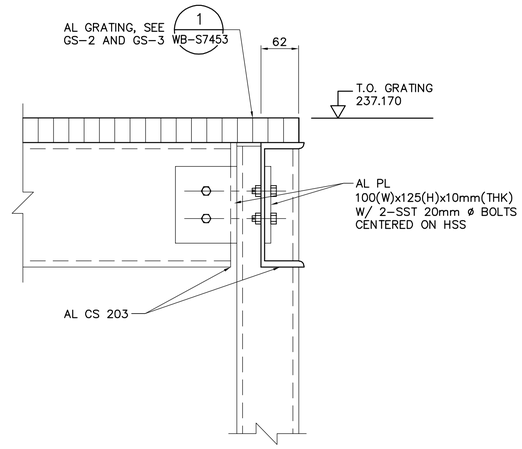

A SECTION 1:5

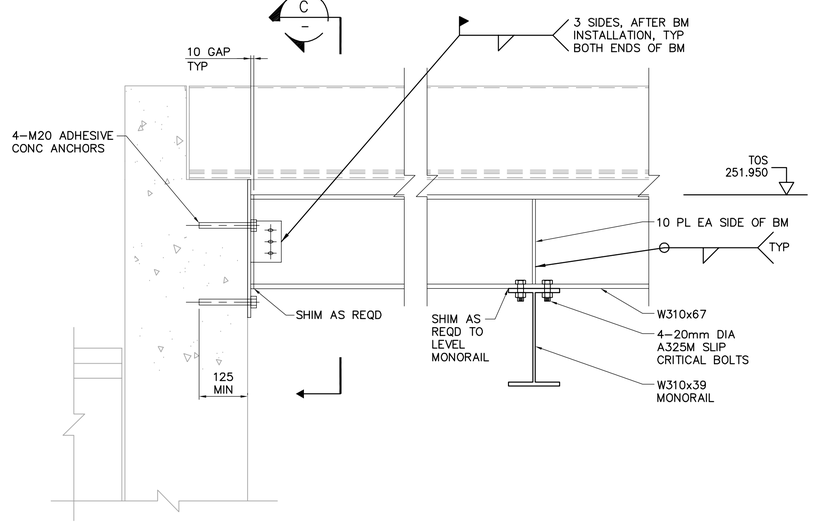

B SECTION WP-S7142 1:10

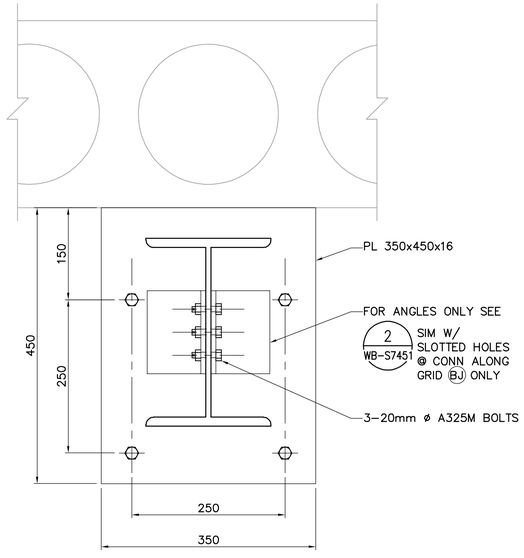

C SECTION 1:5

1 DETAIL WP-S7111 1:10

NOTE:

1. PROVIDE PROTECTION BETWEEN DISSIMILAR METALS.

APEGM
Certificate of Authorization
CH2M HILL Canada Ltd.
No. 1441 Expiry: April 30, 2006

B.M. ELEV.

NO.	REVISIONS	DATE	BY
00	742-2005 ADDENDUM 1	06/04/21	EL

CH2MHILL / Fredericksen Cooper ARCHITECT / EarthTech A Tyco International Ltd. Company

DESIGNED BY	EL	CHECKED BY	AP
DRAWN BY	CA	APPROVED BY	AHL
SCALE:	AS NOTED	RELEASED FOR CONSTRUCTION BY:	R. SOROKOWSKI
DATE	2006/03/16	DATE	2006/04/21

ENGINEER'S SEAL
ORIGINAL SIGNED BY
D. KRUGER
2006/04/21

CONSULTANT DRAWING NO.
WP-S7401

Winnipeg
THE CITY OF WINNIPEG
WATER AND WASTE DEPARTMENT
ENGINEERING DIVISION

WATER TREATMENT PLANT
FLOCCULATION AND DAF
MECHANICAL AND ELECTRICAL

STRUCTURAL
FLOC/ DAF AREAS
DETAILS

CITY FILE NUMBER
SHEET OF
CITY DRAWING NUMBER
1-0601P-A-S7401-001-00D

Last Save: 2006-04-18 9:41 AM

C:\DOCUMENTS AND SETTINGS\SEVERITT\MY DOCUMENTS\NDMPROJ\321352 - WINNIPEGWTP\DN_WP-S7401_CH2M.DWG