B SIZE - 279mm x 432mm

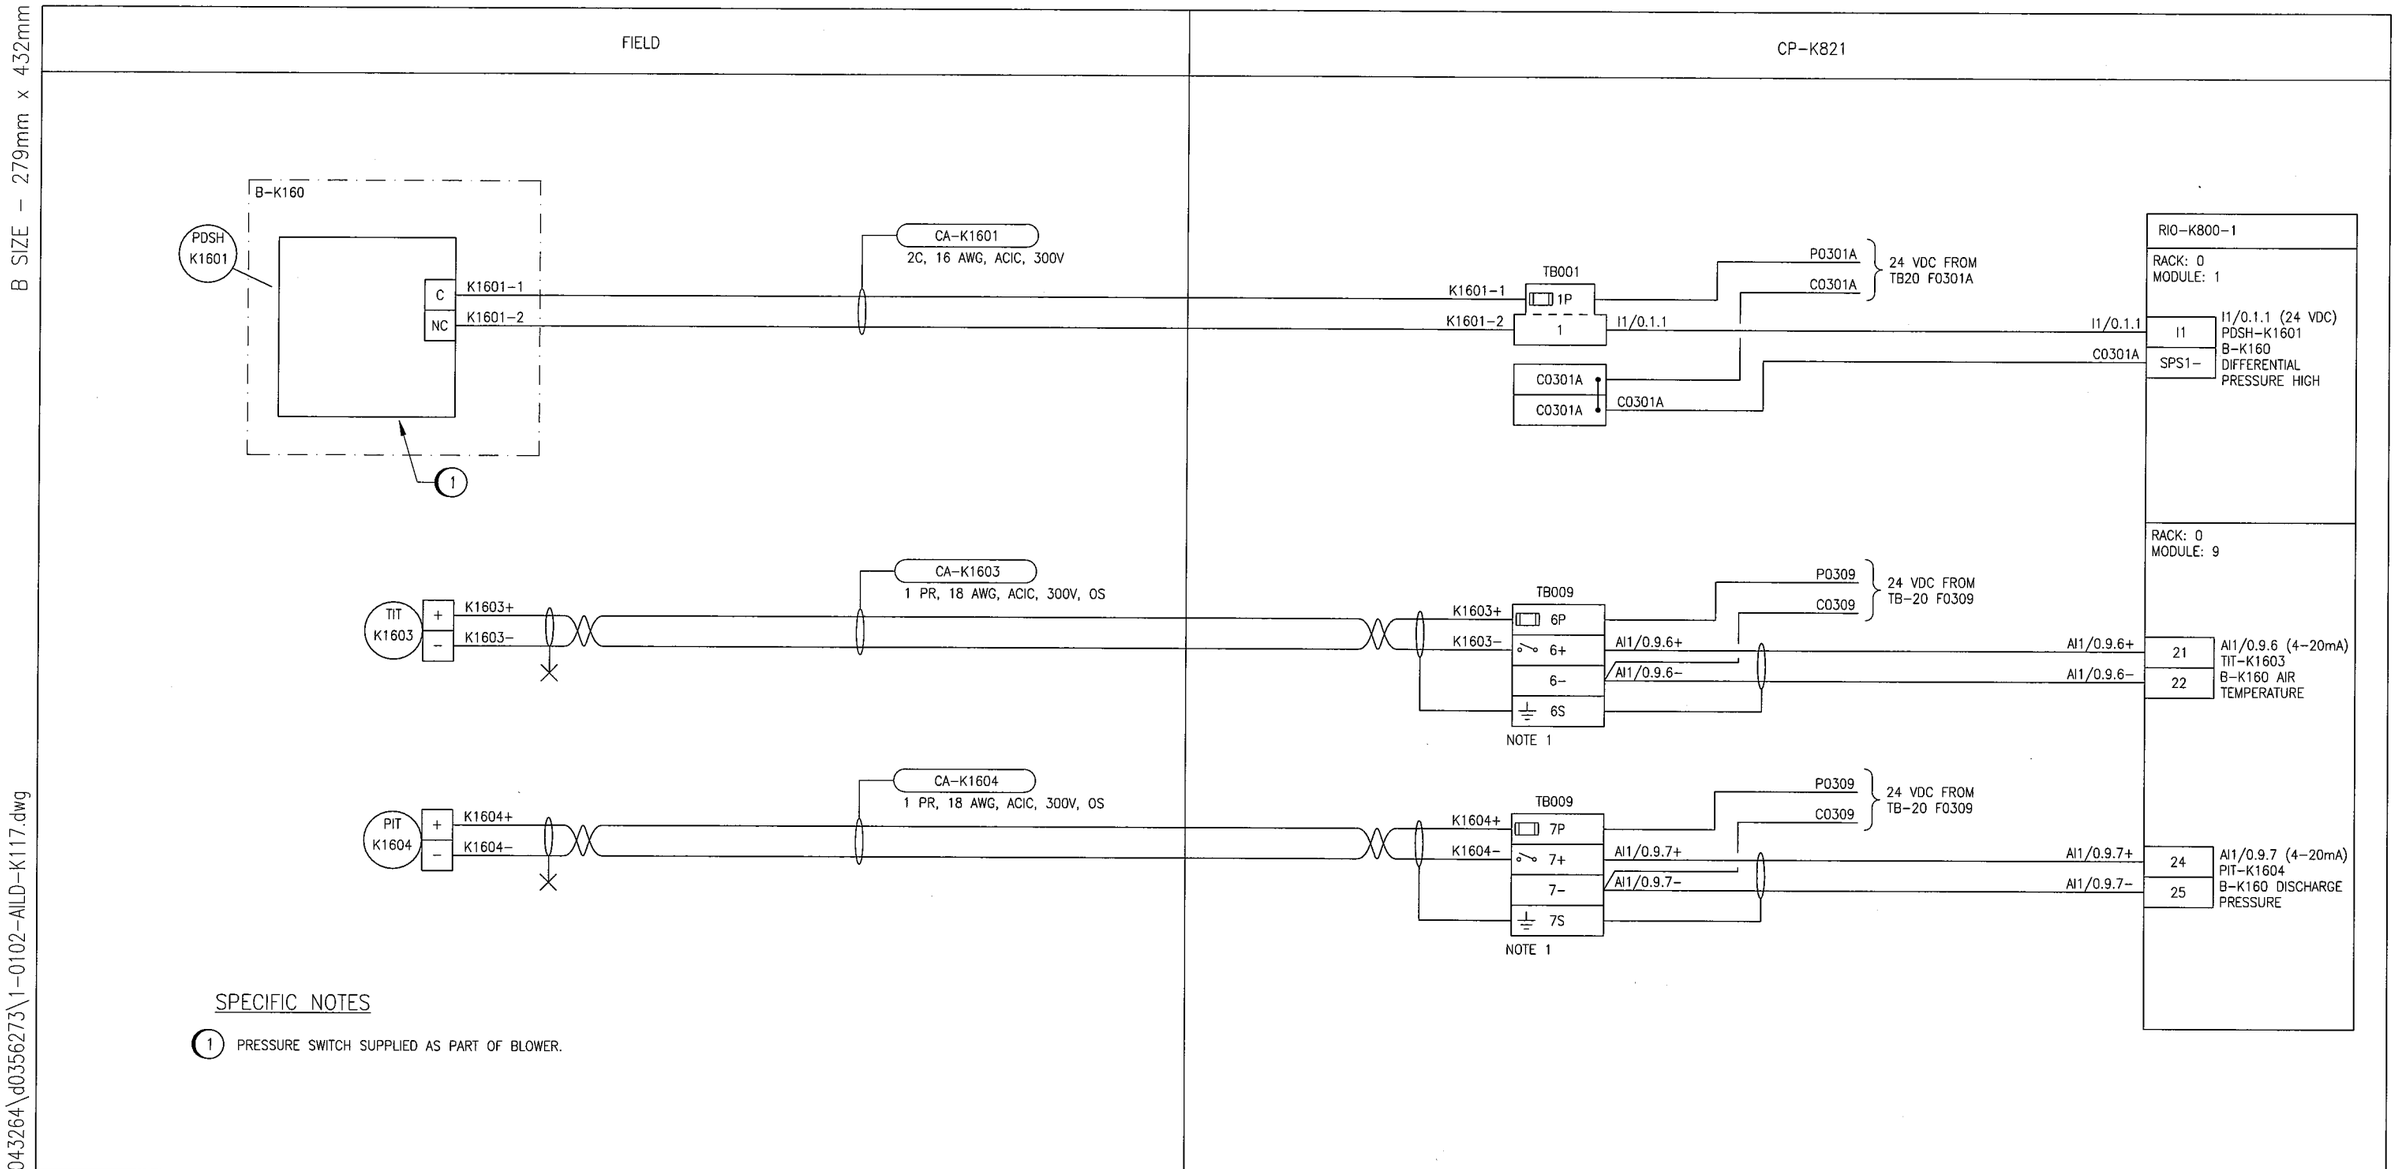


SPECIFIC NOTES

(1) PRESSURE SWITCH SUPPLIED AS PART OF BLOWER.

NOTES

1. GROUNDED TERMINALS CONNECTED TO ISOLATED GROUND THROUGH DIN RAIL.

APEGM Certificate of Authorization
SNC-Lavalin Inc.
No. 4489

| NO. | REVISIONS | DATE | DESIGN | CHECK |
|---|---|---|---|---|
| 00 | ISSUED FOR CONSTRUCTION - 976-2016 | 2017/04/05 | SSB | TMC |

SNC·LAVALIN CH2MHILL KGS GROUP CONSULTING ENGINEERS

| | |
|---|---|
| DESIGNED BY: S. BOGHOSIAN | CHECKED BY: T. CHURCH |
| DRAWN BY: S. BOGHOSIAN | APPROVED BY: E. RYCZKOWSKI |
| SCALE: NTS | DATE: 2015/02/09 |
| ISSUED FOR CONSTRUCTION BY: J. SHUMKA | DATE: 2017/04/05 |
| CONSULTANT NO.: 474248 | |

ENGINEER'S SEAL
PROVINCE OF MANITOBA
TOM CHURCH
Member 32682
REGISTERED PROFESSIONAL ENGINEER
Apr. 5, 2017

Winnipeg
THE CITY OF WINNIPEG
WATER AND WASTE DEPARTMENT

SOUTH END WATER POLLUTION CONTROL CENTRE
SEWPCC UPGRADING/EXPANSION PROJECT
AUTOMATION - LOOP DIAGRAM
PDSH-K1601, TT-K1603 AND PT-K1604
BLOWER B-K160 INSTRUMENTS

| CITY DRAWING NUMBER | SHEET | REV. | SIZE |
|---|---|---|---|
| 1-0102-AILD-K117 | 001 | 00 | B |

LAST SAVE: 2017/04/01 - 10:42am
PATH: C:\pw_workdir\ch2mhill_wbg\sh043264\d0356273\1-0102-AILD-K117.dwg

PLOT DATE: Apr 01, 2017 - 10:42am

FILE NAME: 1-0102-AILD-K117.dwg