B SIZE – 279mm x 432mm

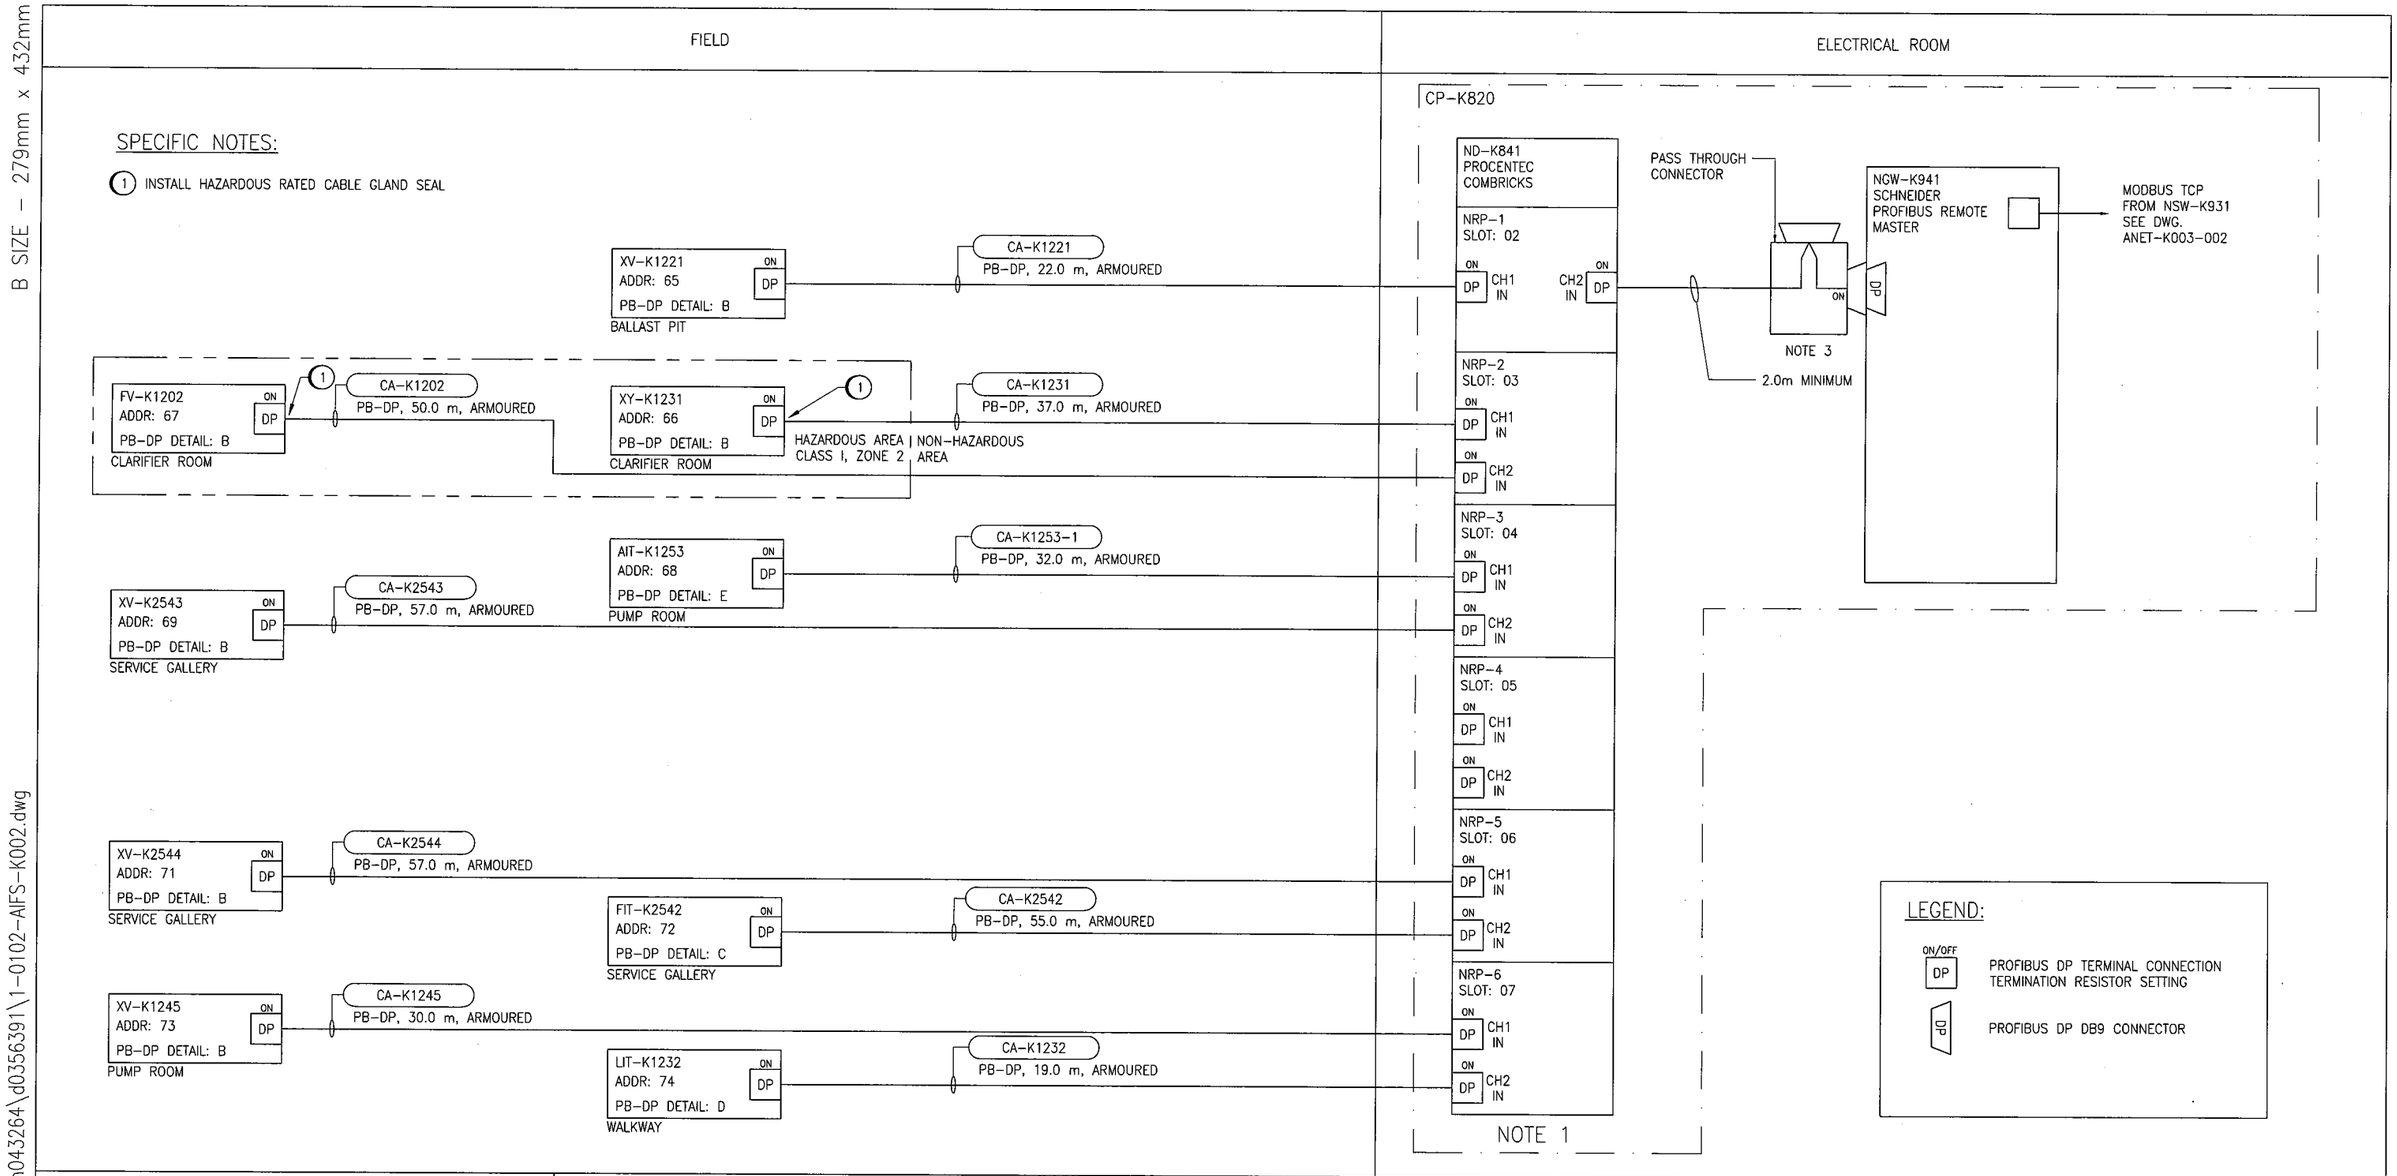

SPECIFIC NOTES:

(1) INSTALL HAZARDOUS RATED CABLE GLAND SEAL

NOTES:

1. ALL PROFIBUS MODULES SET TO NETWORK 1 WITH DIP SWITCHES.
2. NETWORK DESIGNED FOR 1.5Mbps BUT OPERATED AT 500Kbps.
3. REFER TO 1-0102-ADTL-A020 FOR PROFIBUS DP WIRING DETAILS.

APEGM Certificate of Authorization
SNC-Lavalin Inc.
No. 4489

NO.	REVISIONS	DATE	DESIGN	CHECK
00	ISSUED FOR CONSTRUCTION – 976-2016	2017/04/05	MW	PC

SNC·LAVALIN CH2MHILL KGS GROUP CONSULTING ENGINEERS

DESIGNED BY: M. WANG	CHECKED BY: P. CHICATUN
DRAWN BY: M. WANG	APPROVED BY: E. RYCZKOWSKI
SCALE: NTS	DATE: 2015/04/27
ISSUED FOR CONSTRUCTION BY: J. SHUMKA	DATE: 2017/04/05
CONSULTANT NO.: 474248	

ENGINEER'S SEAL
PROVINCE OF MANITOBA
CHICATUN
Member
30307
REGISTERED PROFESSIONAL ENGINEER
APR 5 2017
REV. 00

Winnipeg
THE CITY OF WINNIPEG
WATER AND WASTE DEPARTMENT

SOUTH END WATER POLLUTION CONTROL CENTRE
SEWPCC UPGRADING/EXPANSION PROJECT
AUTOMATION – PROFIBUS SEGMENT DIAGRAM
TRAIN 2 AND SLUDGE PUMPING
PROFIBUS DP SEGMENTS ND-K841

CITY DRAWING NUMBER	SHEET	REV.	SIZE
1-0102-AIFS-K002	001	00	B

LAST SAVE: 2017/04/01 – 2:09pm
PATH: C:\pw_workdir\ch2mhill_wbg\sh043264\d0356391\1-0102-AIFS-K002.dwg

PLOT DATE: Apr 01, 2017 – 2:09pm
FILE NAME: 1-0102-AIFS-K002.dwg