B SIZE - 279mm x 432mm

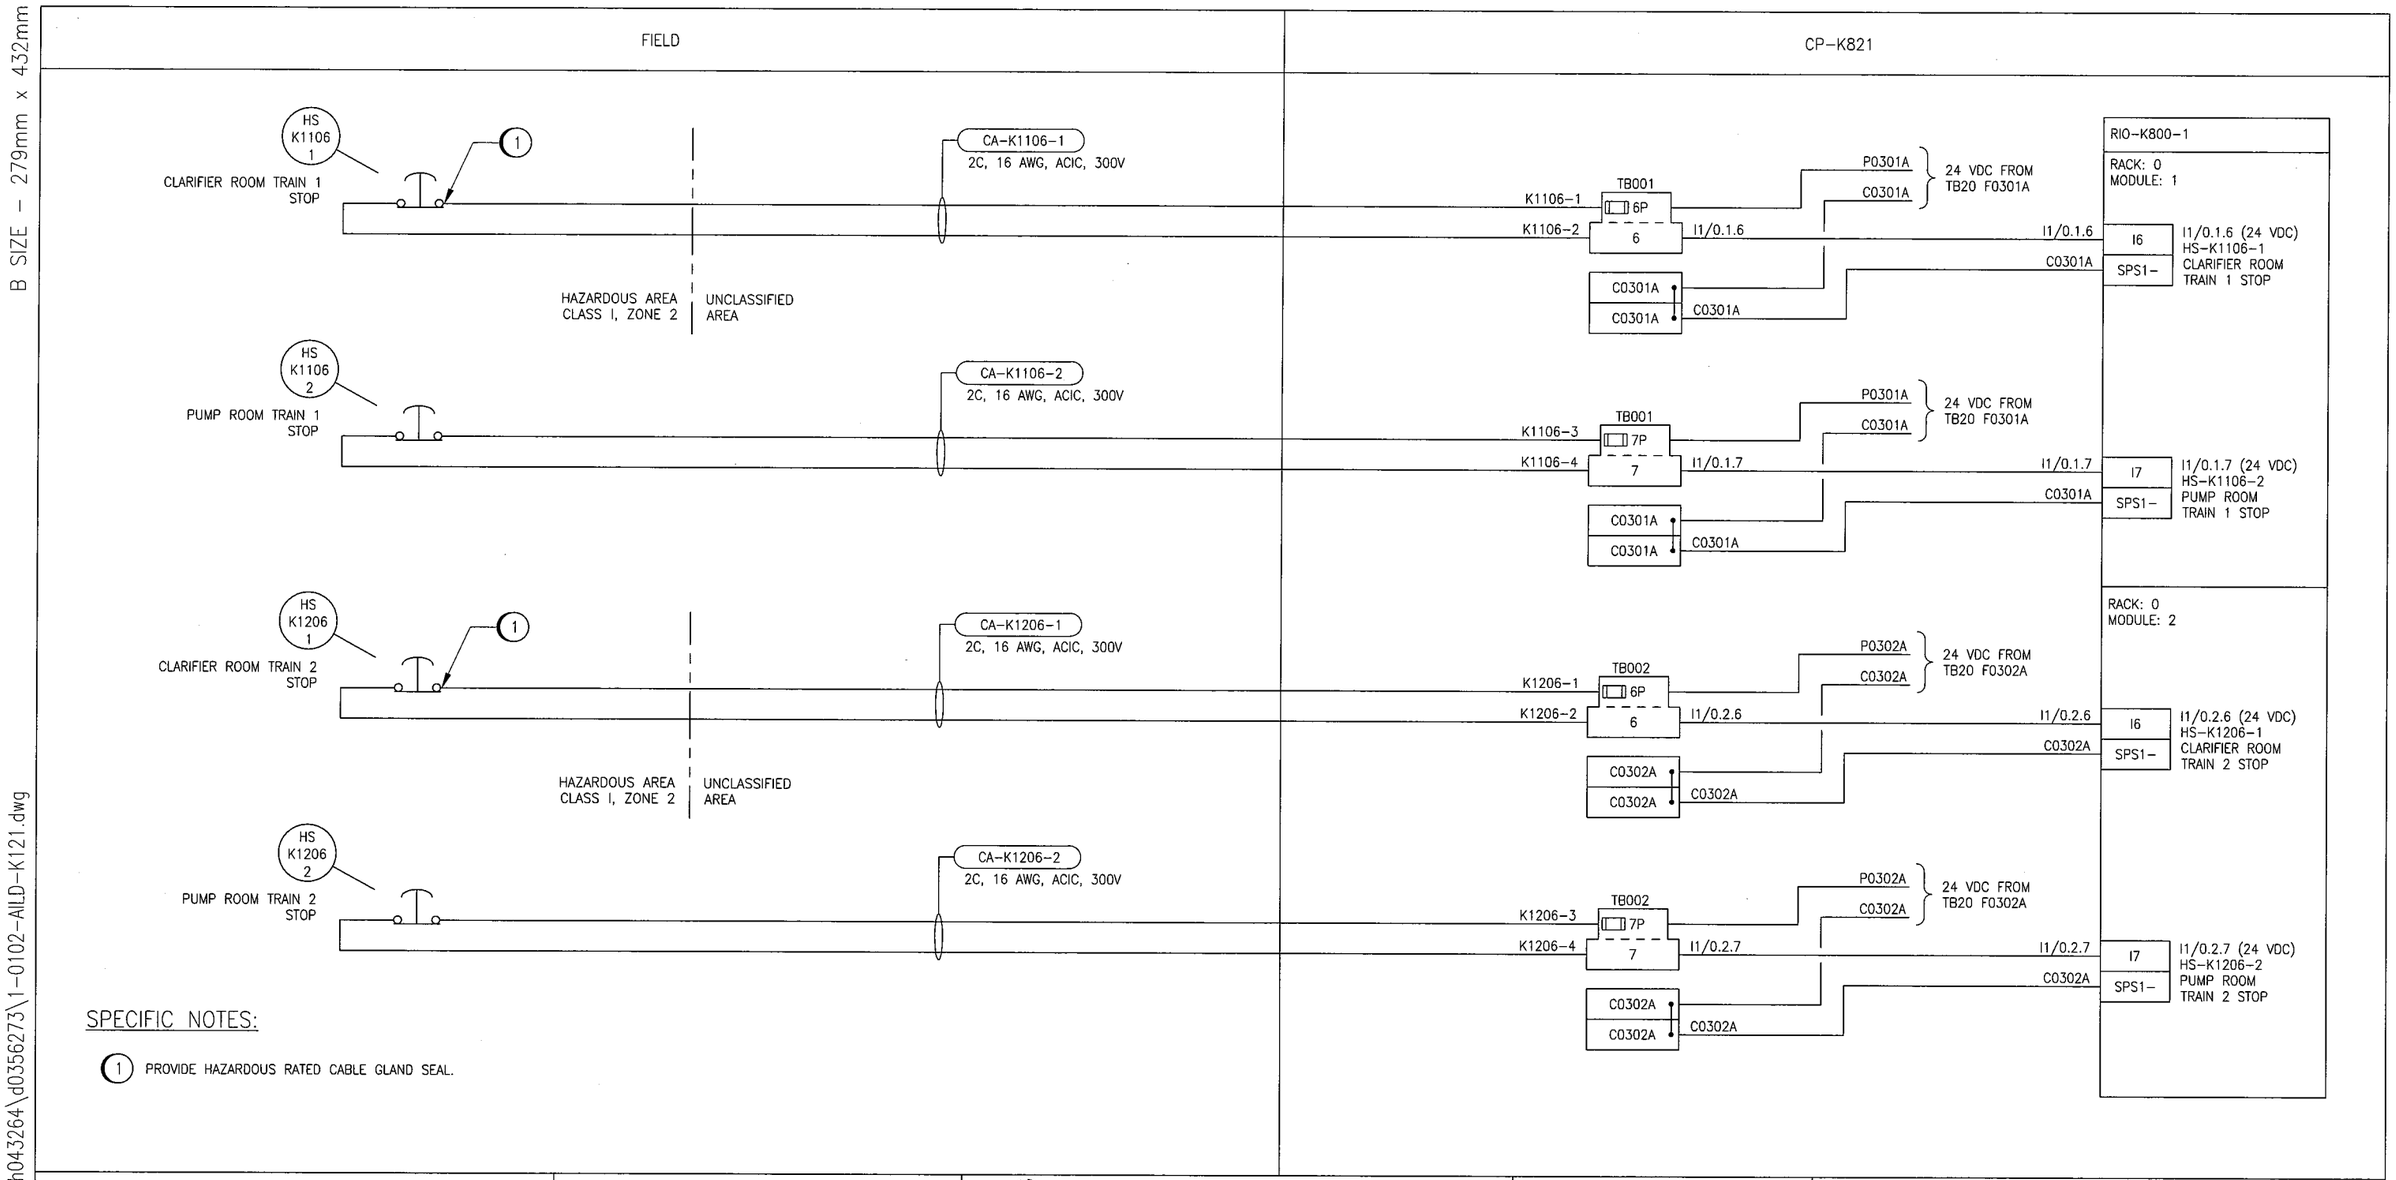

SPECIFIC NOTES:

(1) PROVIDE HAZARDOUS RATED CABLE GLAND SEAL.

SNC·LAVALIN CH2MHILL KGS GROUP CONSULTING ENGINEERS

APEGM Certificate of Authorization SNC-Lavalin Inc. No. 4489

NO.	REVISIONS	DATE	DESIGN	CHECK
00	ISSUED FOR CONSTRUCTION - 976-2016	2017/04/05	SSB	TMC

DESIGNED BY: S. BOGHOSIAN
CHECKED BY: T. CHURCH
DRAWN BY: S. BOGHOSIAN
APPROVED BY: E. RYCZKOWSKI
SCALE: NTS
DATE: 2015/04/17
ISSUED FOR CONSTRUCTION
BY: J. SHUMKA
DATE: 2017/04/05
CONSULTANT NO.: 474248

ENGINEER'S SEAL
PROVINCE OF MANITOBA
T. M. CHURCH
Member 32682
REGISTERED PROFESSIONAL ENGINEER
Apr. 5, 2017

Winnipeg
THE CITY OF WINNIPEG
WATER AND WASTE DEPARTMENT

SOUTH END WATER POLLUTION CONTROL CENTRE
SEWPCC UPGRADING/EXPANSION PROJECT
AUTOMATION - LOOP DIAGRAM
HS-K1106-1, HS-K1106-2, HS-K1206-1 AND HS-K1206-2
PROCESS STOP SWITCHES

CITY DRAWING NUMBER	SHEET	REV.	SIZE
1-0102-AILD-K121	001	00	B

LAST SAVE: 2017/04/01 - 10:42am
PATH: C:\pw_workdir\ch2mhill_wbg\sh043264\d0356273\1-0102-AILD-K121.dwg

PLOT DATE: Apr 01, 2017 - 10:42am
FILE NAME: 1-0102-AILD-K121.dwg