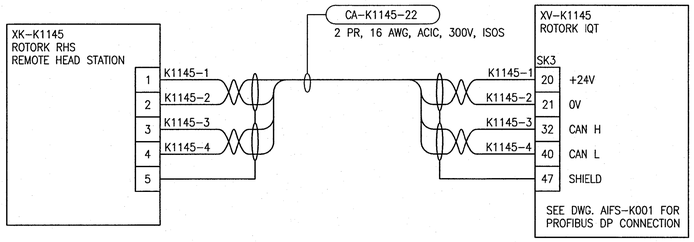

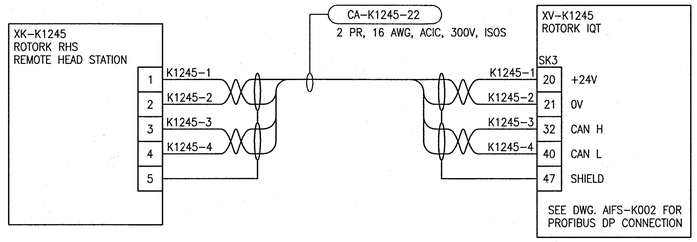

NOTES

1. WIRING BASED ON VALVE CONTRACTOR SUPPLYING ROTORK IQT ACTUATORS. I & C CONTRACTOR TO CONFIRM ACTUATOR TYPE AND MODEL.

REFERENCE DRAWINGS	DESCRIPTION

APEGM Certificate of Authorization
SNC-Lavalin Inc.
No. 4489

NO.	REVISIONS	DATE	DESIGN	CHECK
00	ISSUED FOR CONSTRUCTION – 976-2016	2017/04/05	SSB	TMC

CH2MHILL. SNC·LAVALIN KGS GROUP

DESIGNED BY: S. BOGHOSIAN	CHECKED BY: T. CHURCH
DRAWN BY: S. BOGHOSIAN	APPROVED BY: E. RYCZKOWSKI
SCALE: NTS	ISSUED FOR CONSTRUCTION BY: J. SHUMKA
DATE: 2016/10/19	DATE: 2017/04/05
CONSULTANT NO.: 474248	

ENGINEER'S SEAL
PROVINCE OF MANITOBA
T. M. CHURCH
Member
32682
REGISTERED PROFESSIONAL ENGINEER
Apr. 3, 2015

Winnipeg
THE CITY OF WINNIPEG
WATER AND WASTE DEPARTMENT

SOUTH END WATER POLLUTION CONTROL CENTRE
SEWPCC UPGRADING/EXPANSION PROJECT
AUTOMATION – WIRING DIAGRAM
HIGH RATE CLARIFICATION BUILDING
XK-K1145 & XK-K1245 DRAINAGE VALVES REMOTE CONTROL STATIONS

CITY DRAWING NUMBER	SHEET	REV.	SIZE
1-0102-ACBD-K056	001	00	A1

A1 SIZE – 594mm x 841mm

LAST SAVE: 2017/04/01 – 2:15pm
PATH: C:\pw_workdir\ch2mhill_wbg\sh043264\d0356391\1-0102-ACBD-K056.dwg

PLOT DATE: Apr 01, 2017 – 2:15pm

FILE NAME:1-0102-ACBD-K056.dwg