A1 SIZE - 594mm x 841mm

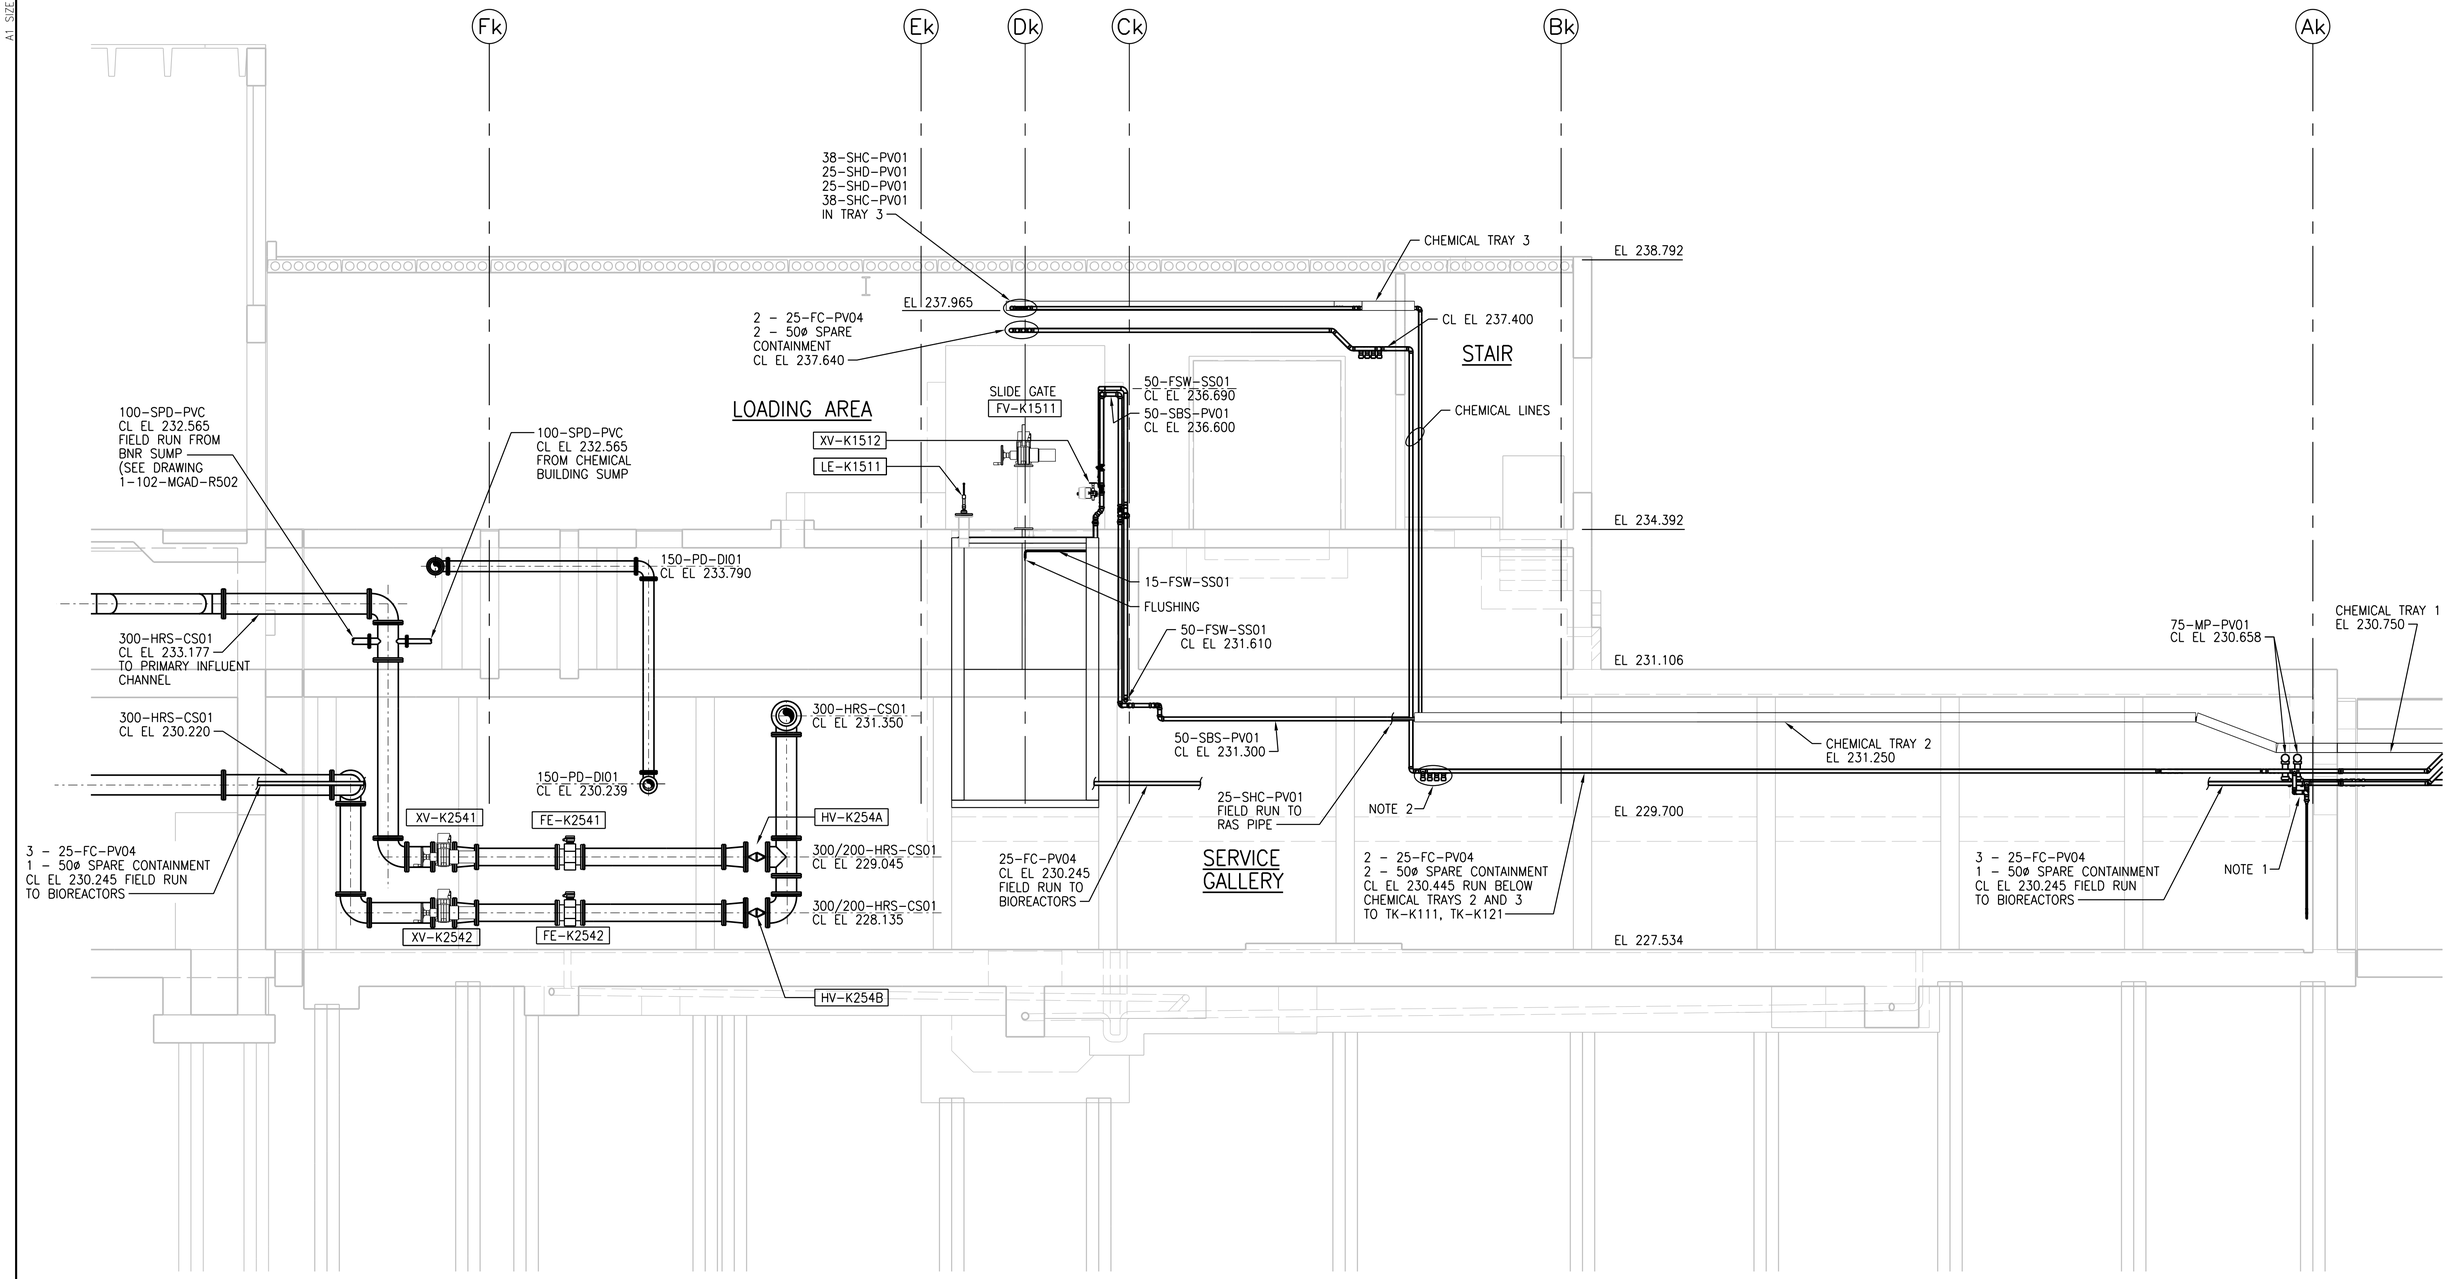

H SECTION
1:50

PGAD-K001, PGAD-K-002

NOTE:
1. FOR 25-FC-PV04 PROVIDE DROP LEGS OF CLEAR PVC. GANG TOGETHER TOP ROW OF CONTAINMENT PIPING, REDUCE TO 12MM CLEAR PVC AND RUN TO NEAREST WALL. REPEAT FOR THE BOTTOM ROW OF PIPES. TERMINATE BOTH WITH A 12MM PVC BALL VALVE 500MM ABOVE THE FLOOR. REFER TO SECTION A ON DWG PGAD-C005 FOR CONCEPT.
2. PROVIDE DROP LEGS OF CLEAR PVC. GANG TOGETHER CONTAINMENT PIPING, REDUCE TO 12MM CLEAR PVC AND RUN TO NEAREST WALL TERMINATE WITH A 12MM PVC BALL VALVE 500MM ABOVE THE FLOOR.

APEGM
Certificate of Authorization
CH2M HILL Canada Ltd.
No. 1441

NO.	REVISIONS	DATE	DESIGN	CHECK
02	ISSUED FOR CONSTRUCTION - 976-2016	2017/04/05	B.C.	J.C.
01	ISSUED FOR CONSTRUCTION	10/2015	B.C.	J.C.
00	ISSUED FOR TENDER	08/2015	B.C.	J.C.

PLOT DATE: 2017\03\31

CH2MHILL. KGS GROUP SNC·LAVALIN

DESIGNED BY: J. KRAEMER
CHECKED BY: F. ABSI
DRAWN BY: B. COOPER
APPROVED BY: H. T. FREIHAMMER
SCALE: 1:50
ISSUED FOR CONSTRUCTION BY: J. SHUMKA
DATE: 2017/04/05
DATE: 2017/04/05
CONSULTANT NO.: 474248

ENGINEER'S SEAL
PROVINCE OF MANITOBA
April 5, 2017
F. J. ABSI
Member 36875
REGISTERED PROFESSIONAL ENGINEER

FILE NAME:

Winnipeg
THE CITY OF WINNIPEG
WATER AND WASTE DEPARTMENT

SOUTH END WATER POLLUTION CONTROL CENTRE
SEWPCC UPGRADING/EXPANSION PROJECT
PROCESS
HIGH RATE CLARIFICATION BUILDING
SECTION H

CITY DRAWING NUMBER	SHEET	REV.	SIZE
1-0102-PGAD-K012		02	A1

©CH2M HILL 2017. ALL RIGHTS RESERVED.