A1 SIZE – 594mm x 841mm

©CH2M HILL 2017. ALL RIGHTS RESERVED.

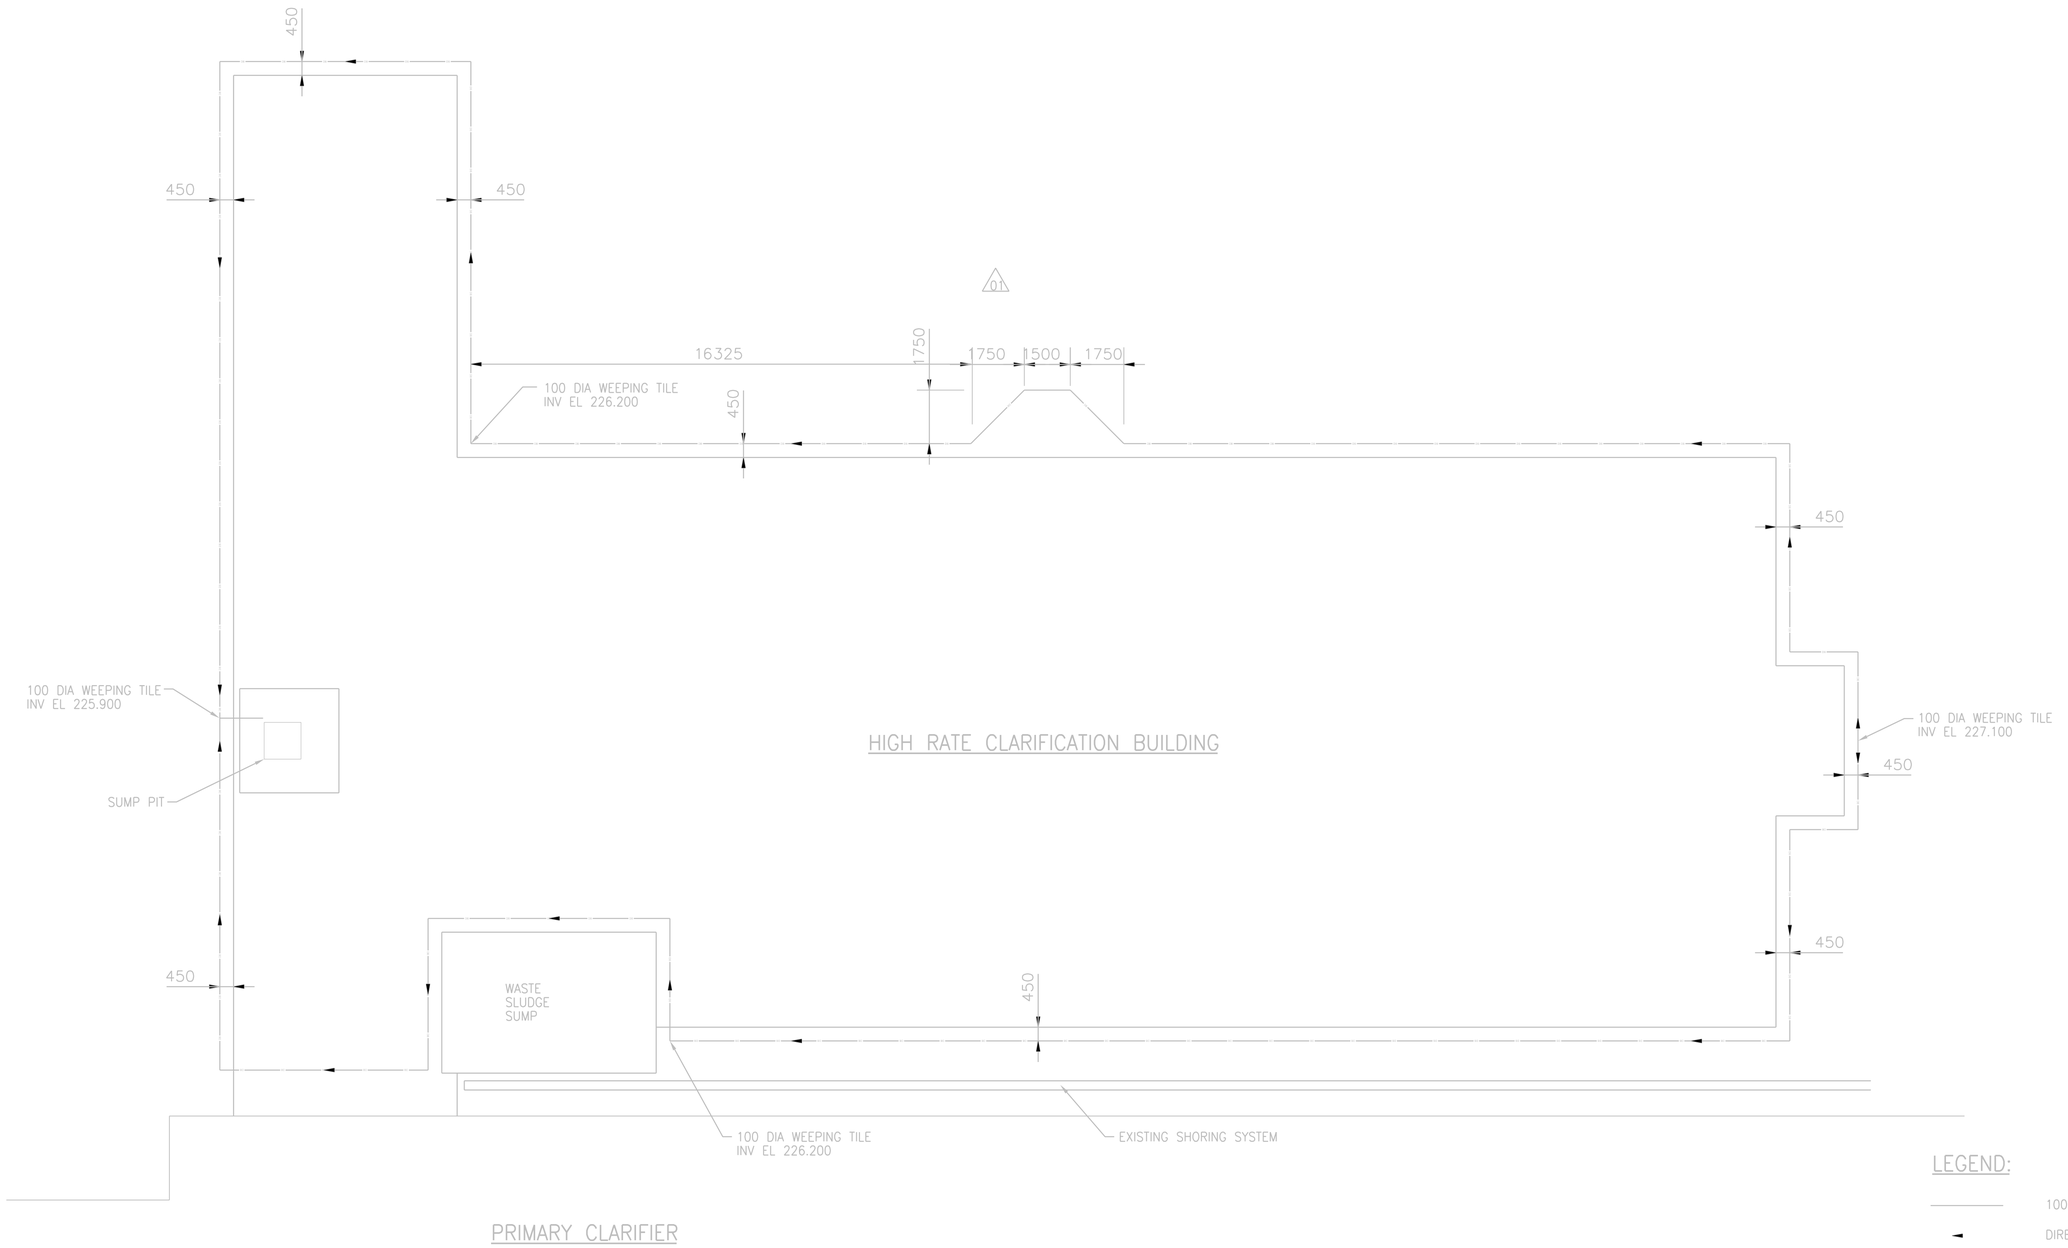

HIGH RATE CLARIFICATION WEEPING TILE PLAN

1:100

0 1000 2000 3000 4000 5000

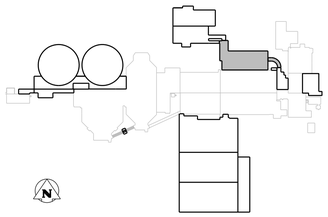

APEGM
Certificate of Authorization
CH2M HILL Canada Ltd.
No. 1441

NO.	REVISIONS	DATE	DESIGN	CHECK
03	ISSUED FOR CONSTRUCTION – 976-2016	2017/04/05	A.G.	B.W.
02	ISSUED FOR CONSTRUCTION	10/2015	A.G.	B.W.
01	ISSUED FOR ADDENDUM NO. 3	09/2015	A.G.	B.W.
00	ISSUED FOR TENDER	08/2015	A.G.	B.W.

CH2MHILL
SNC·LAVALIN
KGS GROUP CONSULTING ENGINEERS

DESIGNED BY: S.B. WILLIAMSON
CHECKED BY: J. CHENG
DRAWN BY: A. GODSEY
APPROVED BY: J. CHENG
SCALE: 1:100
ISSUED FOR CONSTRUCTION BY: J. SHUMKA
DATE: 2017/04/05
DATE: 2017/04/05
CONSULTANT NO.: 474248

ENGINEER'S SEAL
PROVINCE OF MANITOBA
WILLIAMSON
Member
22264
REGISTERED PROFESSIONAL ENGINEER

Winnipeg
THE CITY OF WINNIPEG
WATER AND WASTE DEPARTMENT

SOUTH END WATER POLLUTION CONTROL CENTRE
SEWPCC UPGRADING/EXPANSION PROJECT
CIVIL
HIGH RATE CLARIFICATION BUILDING
WEEPING TILE PLAN

CITY DRAWING NUMBER	SHEET	REV.	SIZE
1-0102-CGAD-K001		03	A1

PLOT DATE: 2017\04\06

FILE NAME: 1-0102-CGAD-K001.dgn