A1 SIZE – 594mm x 841mm

FUSE SCHEDULE			
TB	IDENTIFIER	SIZE	RATING
TB101	F411	5x20mm	6.3A TD
	F412	5x20mm	6.3A TD
TB102	F421	5x20mm	6.3A TD
	F422	5x20mm	6.3A TD
	F423	5x20mm	5A FA
TB103	F431	5x20mm	6.3A TD
	F432	5x20mm	6.3A TD
TB104	F441	5x20mm	6.3A TD
	F442	5x20mm	6.3A TD
	F443	5x20mm	5A FA

NOTES:
FA = FAST ACTING
TD = TIME DELAY

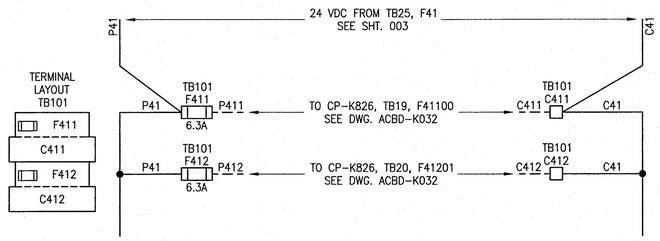

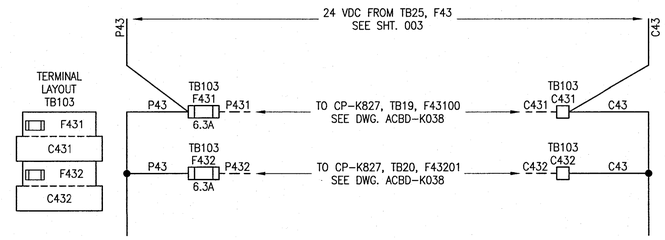

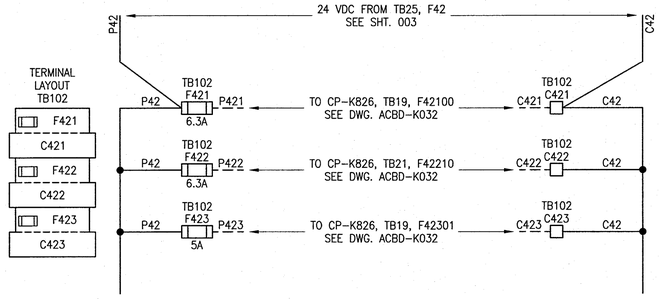

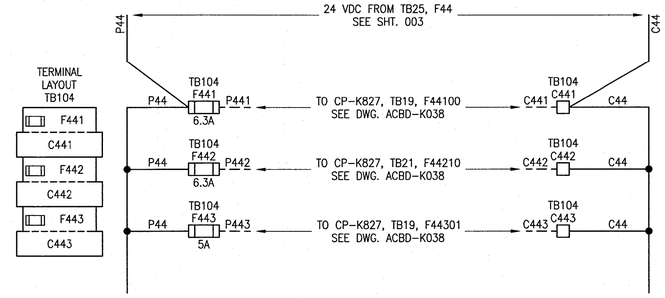

REFERENCE DRAWINGS	DESCRIPTION
–	–

APEGM Certificate of Authorization
SNC-Lavalin Inc.
No. 4489

NO.	REVISIONS	DATE	DESIGN	CHECK
00	ISSUED FOR CONSTRUCTION – 976-2016	2017/04/05	MW	PC

CH2MHILL. SNC·LAVALIN KGS GROUP

DESIGNED BY: M. WANG	CHECKED BY: P. CHICATUN
DRAWN BY: M. WANG	APPROVED BY: E. RYCZKOWSKI
SCALE: NTS	ISSUED FOR CONSTRUCTION BY: J. SHUMKA
DATE: 2016/10/12	DATE: 2017/04/05
CONSULTANT NO.: 474248	

ENGINEER'S SEAL
PROVINCE OF MANITOBA
CHICATUN
Member
30307
REGISTERED PROFESSIONAL ENGINEER
APR. 4 2017
REV. 00

Winnipeg
THE CITY OF WINNIPEG
WATER AND WASTE DEPARTMENT

SOUTH END WATER POLLUTION CONTROL CENTRE
SEWPCC UPGRADING/EXPANSION PROJECT
AUTOMATION – POWER DISTRIBUTION SCHEMATIC
HIGH RATE CLARIFICATION BUILDING
PSP-K820 POWER SUPPLY CABINET

CITY DRAWING NUMBER	SHEET	REV.	SIZE
1-0102-ACBD-K002	005	00	A1

LAST SAVE: 2017/04/01 – 10:23am
PATH: C:\pw_workdir\ch2mhill_wbg\sh043264\d0356273\1-0102-ACBD-K002-005.dwg

PLOT DATE: Apr 01, 2017 – 10:23am
FILE NAME:1-0102-ACBD-K002-005.dwg