A1 SIZE – 594mm x 841mm

©CH2M HILL 2017. ALL RIGHTS RESERVED.

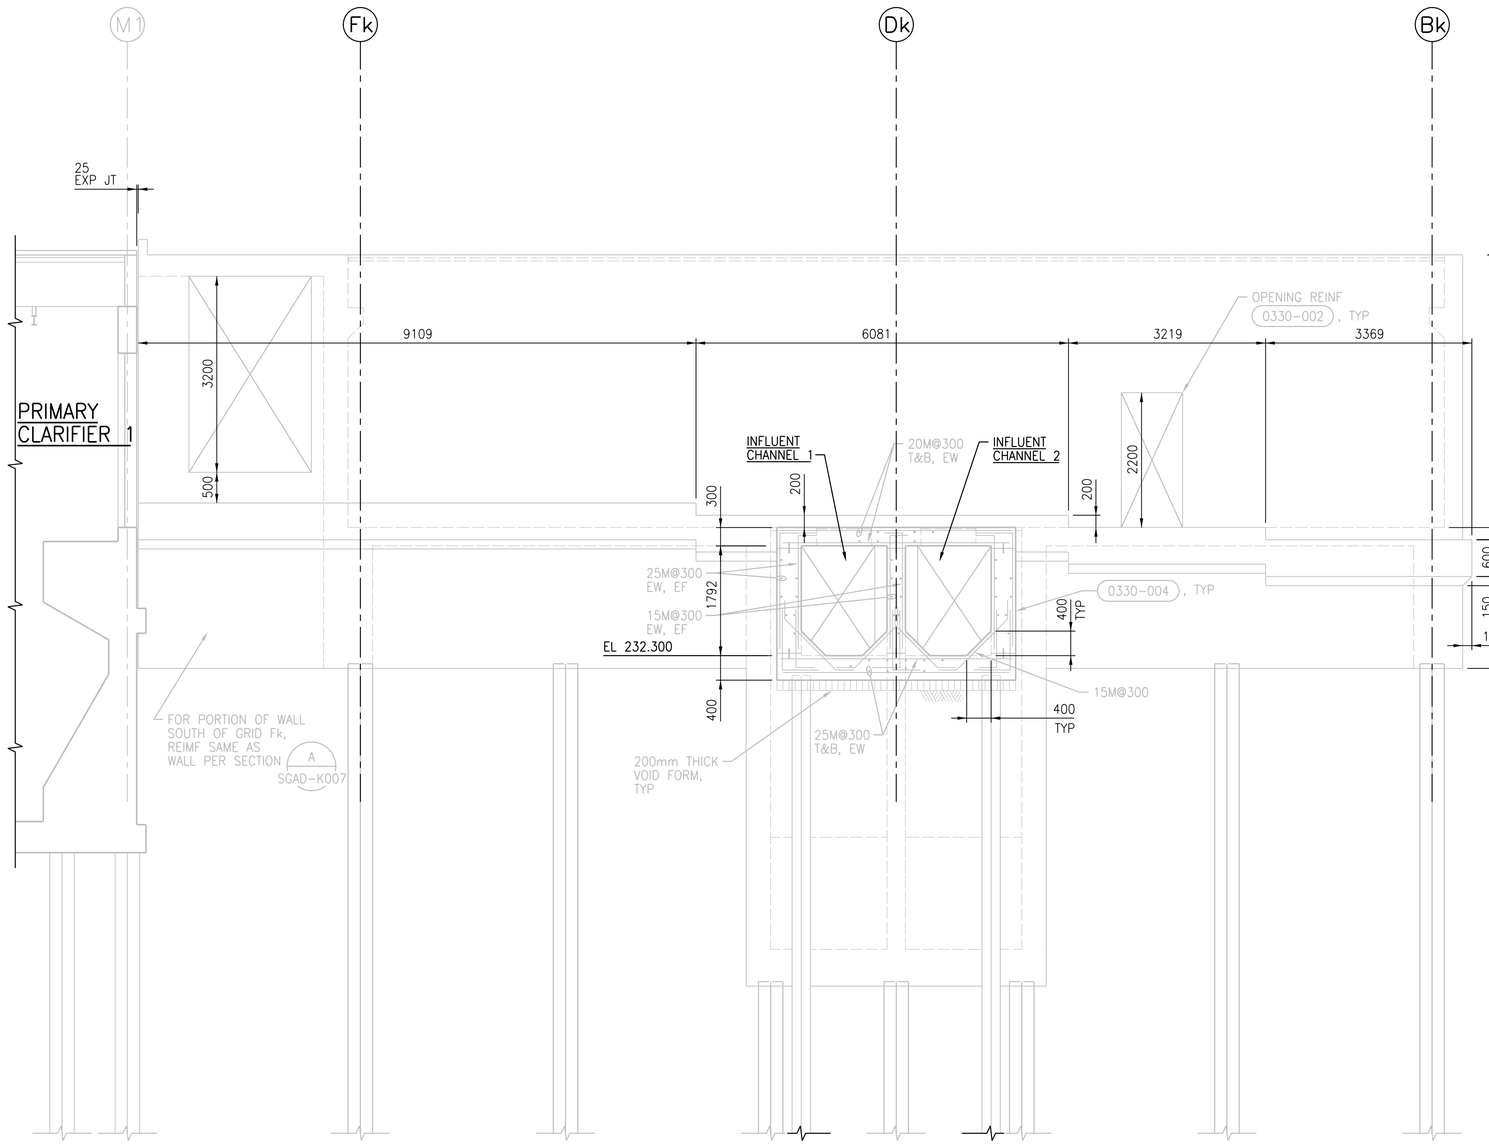

H SECTION
1:50

SGAD-K001,
SGAD-K002,
SGAD-K003.
SGAD-K005

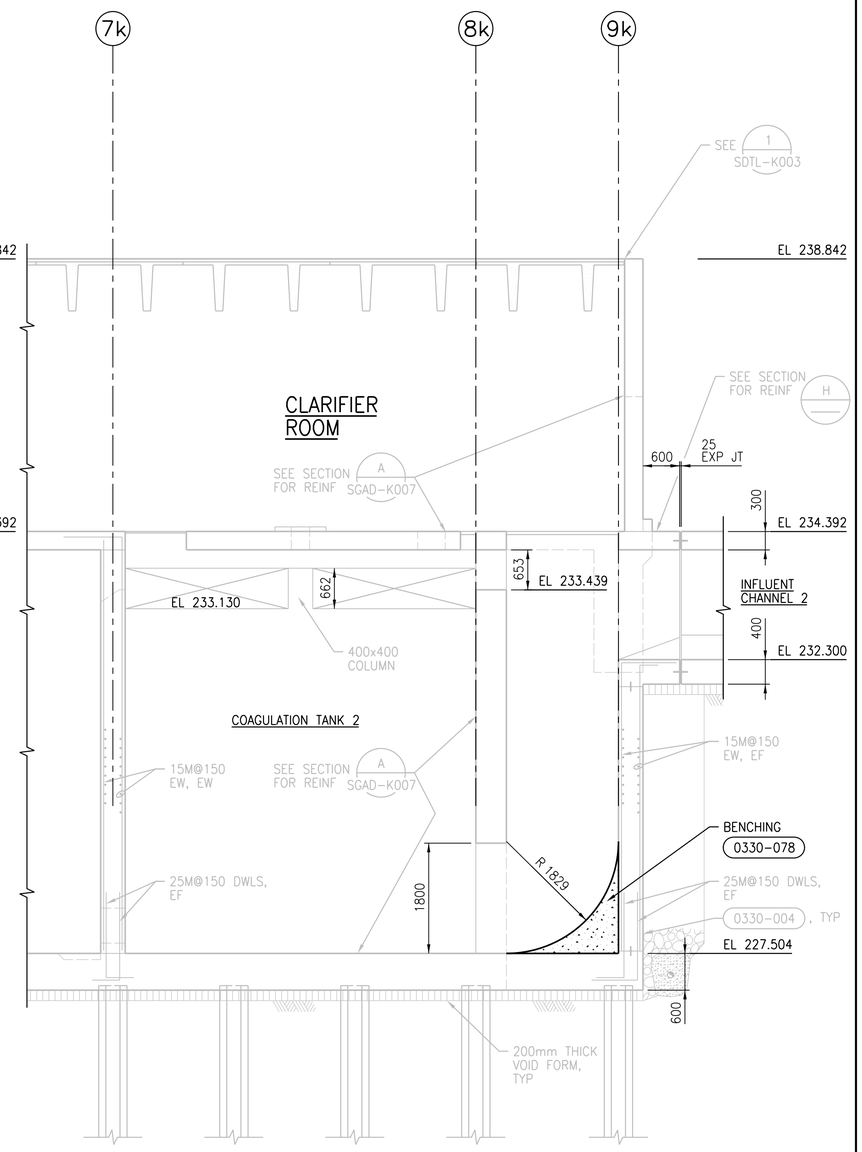

J SECTION
1:50

SGAD-K001,
SGAD-K002,
SGAD-K003,
SGAD-K004

APEGM
Certificate of Authorization
CH2M HILL Canada Ltd.
No. 1441

NO.	REVISIONS	DATE	DESIGN	CHECK
02	ISSUED FOR CONSTRUCTION – 976-2016	2017/04/05	G.O.	J.C.
01	ISSUED FOR CONSTRUCTION	10/2015	G.O.	J.C.
00	ISSUED FOR TENDER	08/2015	G.O.	J.C.

PLOT DATE: 2017\04\02

CH2MHILL
KGS GROUP
SNC·LAVALIN

DESIGNED BY: E. LUI
CHECKED BY: R. PARIKH
DRAWN BY: G. OMORI
APPROVED BY: H.T. FREIHAMMER
SCALE: 1:50
ISSUED FOR CONSTRUCTION
BY: J. SHUMKA
DATE: 2017/04/05
DATE: 2017/04/05
CONSULTANT NO.: 474248

ENGINEER'S SEAL
APR 5, 2017
PROVINCE OF MANITOBA
LUI
Member
37003
REGISTERED PROFESSIONAL ENGINEER

FILE NAME:

Winnipeg
THE CITY OF WINNIPEG
WATER AND WASTE DEPARTMENT

SOUTH END WATER POLLUTION CONTROL CENTRE
SEWPCC UPGRADING/EXPANSION PROJECT
STRUCTURAL
HIGH RATE CLARIFICATION BUILDING
SECTION H AND J

CITY DRAWING NUMBER	SHEET	REV.	SIZE
1-0102-SGAD-K014		02	A1