A1 SIZE – 594mm x 841mm

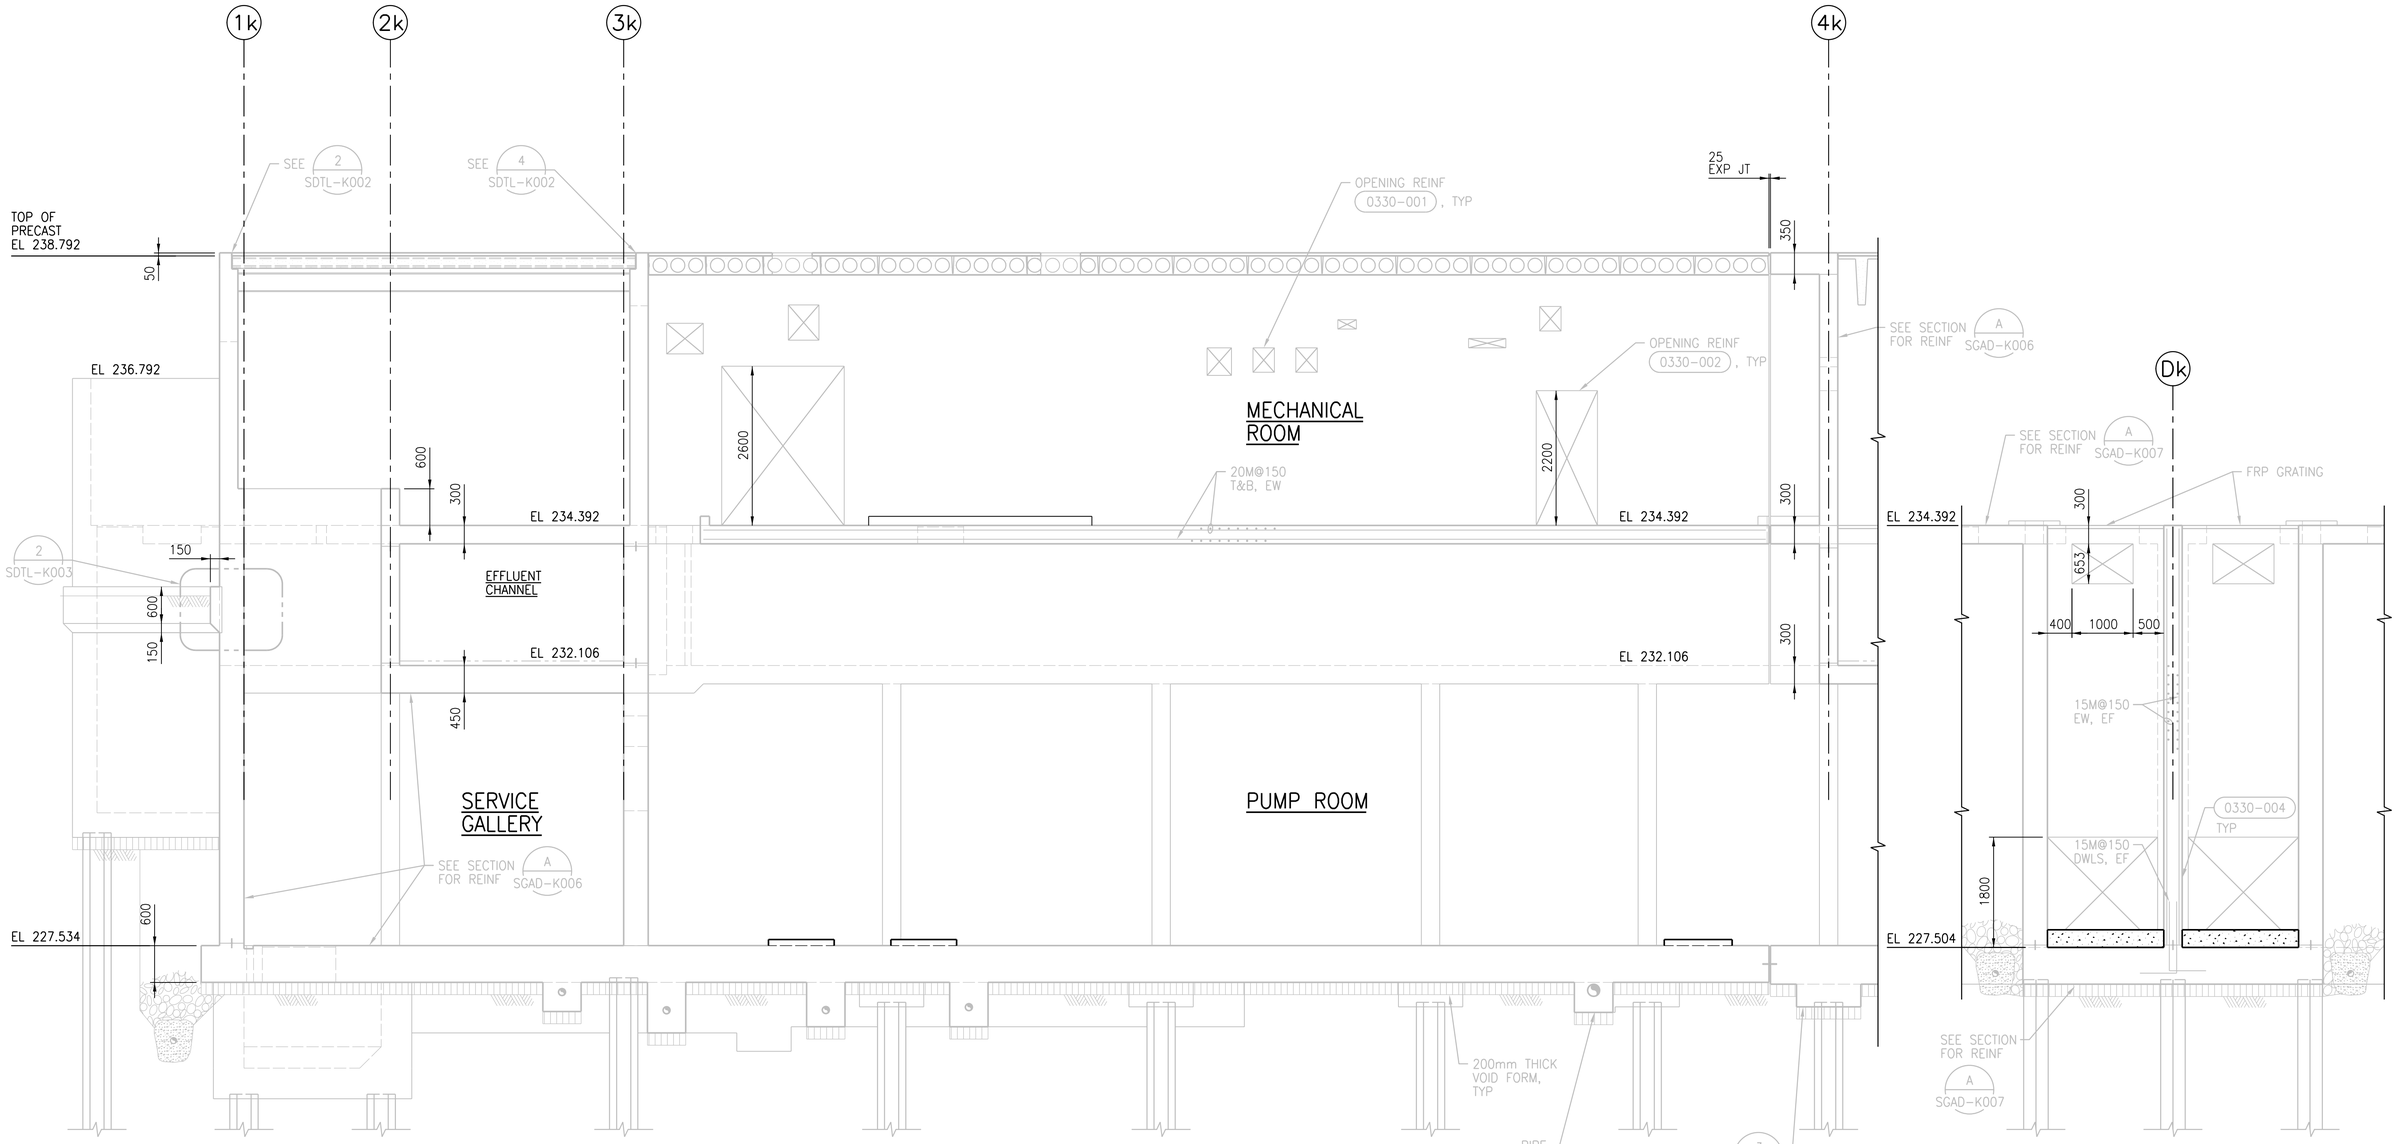

R SECTION 1:50

SGAD-K001, SGAD-K002, SGAD-K003, SGAD-K004

S SECTION 1:50

SGAD-K001, SGAD-K002, SGAD-K003

APEGM
Certificate of Authorization
CH2M HILL Canada Ltd.
No. 1441

NO.	REVISIONS	DATE	DESIGN	CHECK
04	ISSUED FOR CONSTRUCTION – 976-2016	2016/12/16	G.O.	J.C.
03	ISSUED FOR CONSTRUCTION	10/2015	C.R.	J.C.
02	ISSUED FOR ADDENDUM NO. 3	09/2015	C.R.	J.C.
01	ISSUED FOR ADDENDUM NO. 2	09/2015	C.R.	J.C.
00	ISSUED FOR TENDER	08/2015	G.O.	J.C.

PLOT DATE: 2017\04\02

CH2MHILL. KGS GROUP SNC·LAVALIN

DESIGNED BY: E. LUI
CHECKED BY: R. PARIKH
DRAWN BY: G. OMORI
APPROVED BY: H.T. FREIHAMMER
SCALE: 1:50
ISSUED FOR CONSTRUCTION BY: J. SHUMKA
DATE: 2017/04/05
DATE: 2017/04/05
CONSULTANT NO.: 474248

ENGINEER'S SEAL
APR 5, 2017
PROVINCE OF MANITOBA
LUI
Member 37003
REGISTERED PROFESSIONAL ENGINEER

FILE NAME:

Winnipeg
THE CITY OF WINNIPEG
WATER AND WASTE DEPARTMENT

SOUTH END WATER POLLUTION CONTROL CENTRE
SEWPCC UPGRADING/EXPANSION PROJECT
STRUCTURAL
HIGH RATE CLARIFICATION BUILDING
SECTIONS R AND S

CITY DRAWING NUMBER	SHEET	REV.	SIZE
1-0102-SGAD-K018		04	A1

©CH2M HILL 2017. ALL RIGHTS RESERVED.