A1 SIZE – 594mm x 841mm

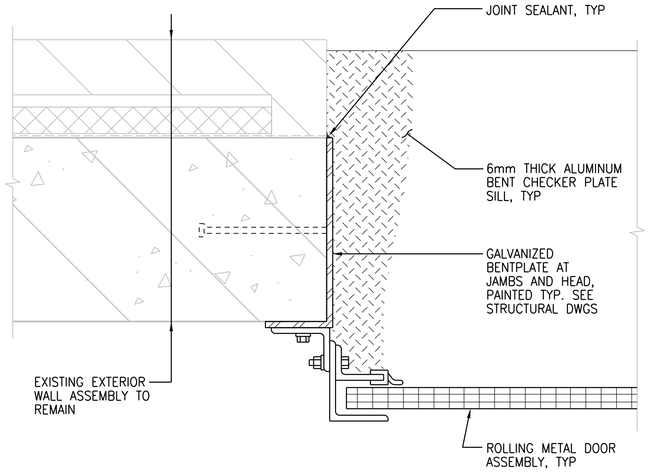

1 PLAN DETAIL
1:5
BGAD–D002

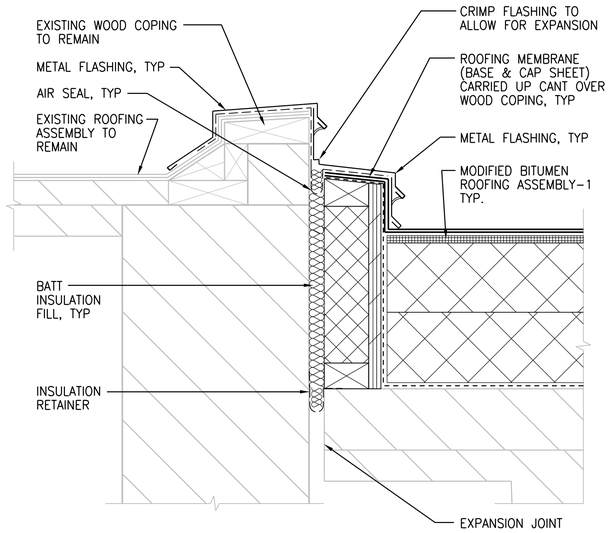

3 SECTION DETAIL
1:5
BGAD–D003
BGAD–D004

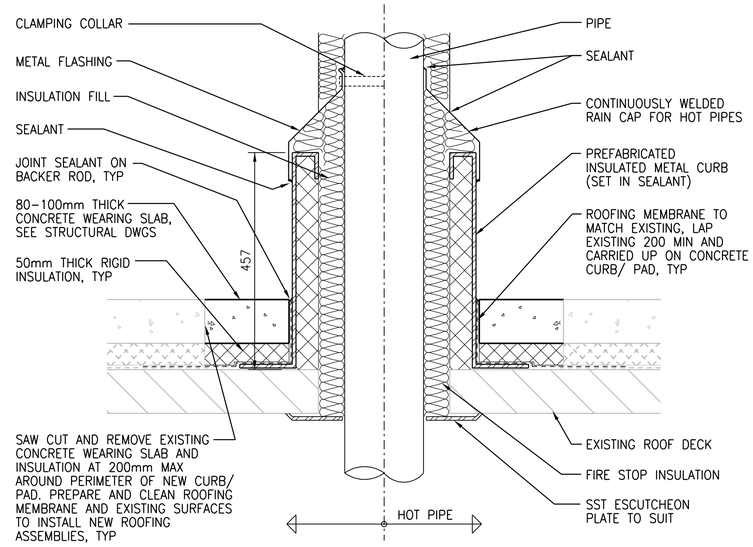

5 SECTION DETAIL
DUCT/ PIPE SUPPORT & WEARING SLAB
NTS

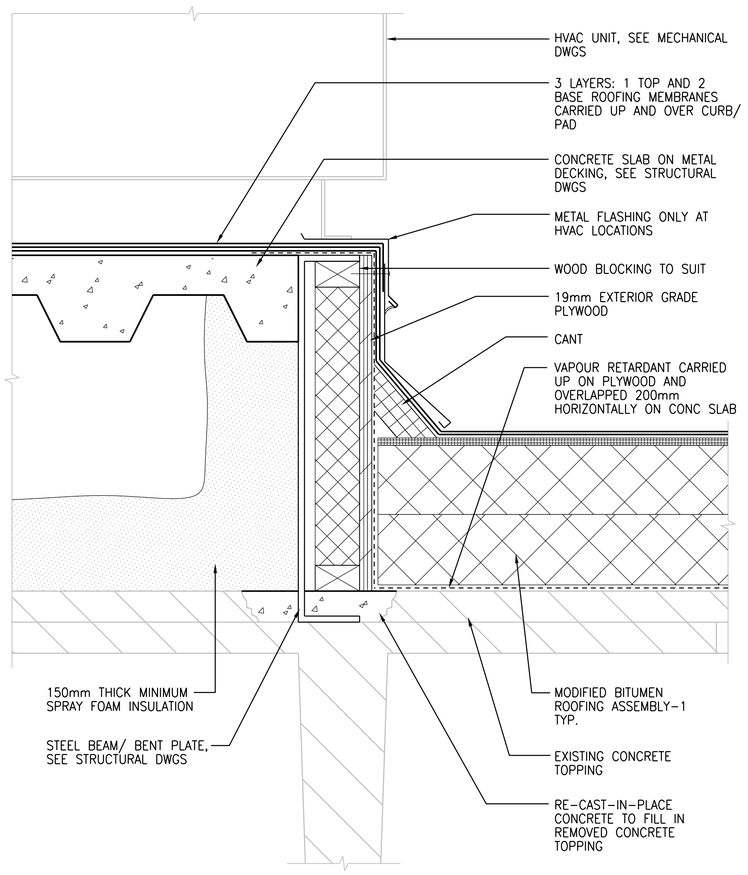

2 SECTION DETAIL
1:5
BGAD–D003
BGAD–D004

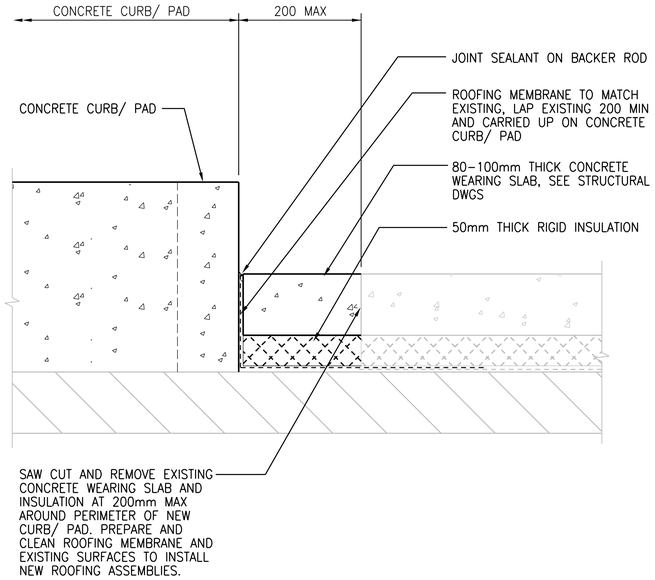

4 SECTION DETAIL
1:5

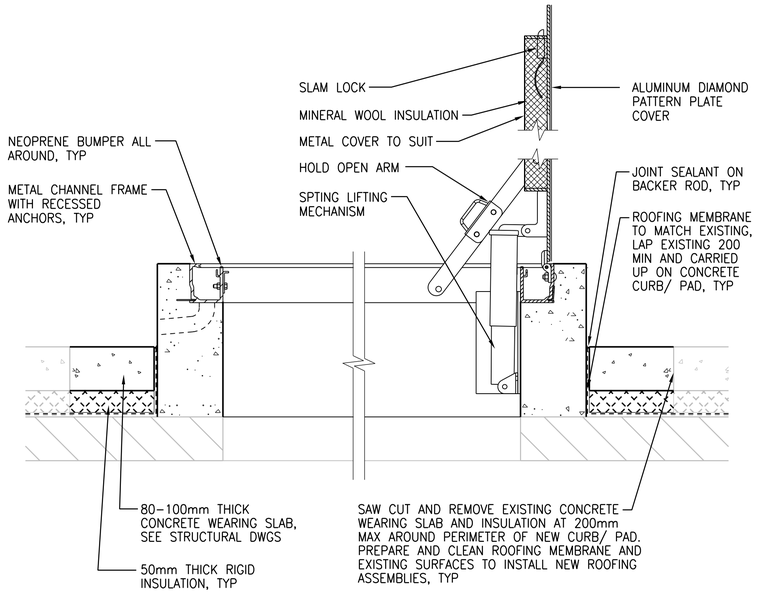

6 SECTION DETAIL
EXTERIOR FLOOR HATCH & WEARING SLAB
NTS

©CH2M HILL 2017. ALL RIGHTS RESERVED.

APEGM
Certificate of Authorization
CH2M HILL Canada Ltd.
No. 1441

NO.	REVISIONS	DATE	DESIGN	CHECK
00	ISSUED FOR CONSTRUCTION – 976–2016	2017/04/05	R.B.	J.C.

CH2MHILL CANADA Architects Inc.
SNC·LAVALIN
KGS GROUP CONSULTING ENGINEERS

DESIGNED BY: R. ZAKKO	CHECKED BY: W. YU
DRAWN BY: R. BATHAN	APPROVED BY: H.T. FRIEHAMMER
SCALE: AS SHOWN	ISSUED FOR CONSTRUCTION BY: J. SHUMKA
DATE: 2017/04/05	DATE: 2017/04/05
CONSULTANT NO.: 474248	

ENGINEER'S SEAL
PROVINCE OF MANITOBA
REID ZAKKO
24-05-2017
REGISTERED ARCHITECT

Winnipeg
THE CITY OF WINNIPEG
WATER AND WASTE DEPARTMENT

SOUTH END WATER POLLUTION CONTROL CENTRE
SEWPCC UPGRADING/EXPANSION PROJECT
BUILDING
THICKENERS
DETAILS 2 OF 2

CITY DRAWING NUMBER	SHEET	REV.	SIZE
1–0102–BDTL–D003	001	00	A1

PLOT DATE: 2017\03\30
FILE NAME: 1–0102–BDTL–D003.dgn