A1 SIZE – 594mm x 841mm

NOTES:

1. PROVIDE MATERIALS AND LABOUR AS REQUIRED TO RE-ROUTE EXISTING ROOF DRAIN PIPES AS INDICATED. REPAIR ALL INSULATION AND JACKETING TO MATCH EXISTING. REPAIR AND PATCH UP ALL WALL OPENINGS TO MATCH EXISTING WALL

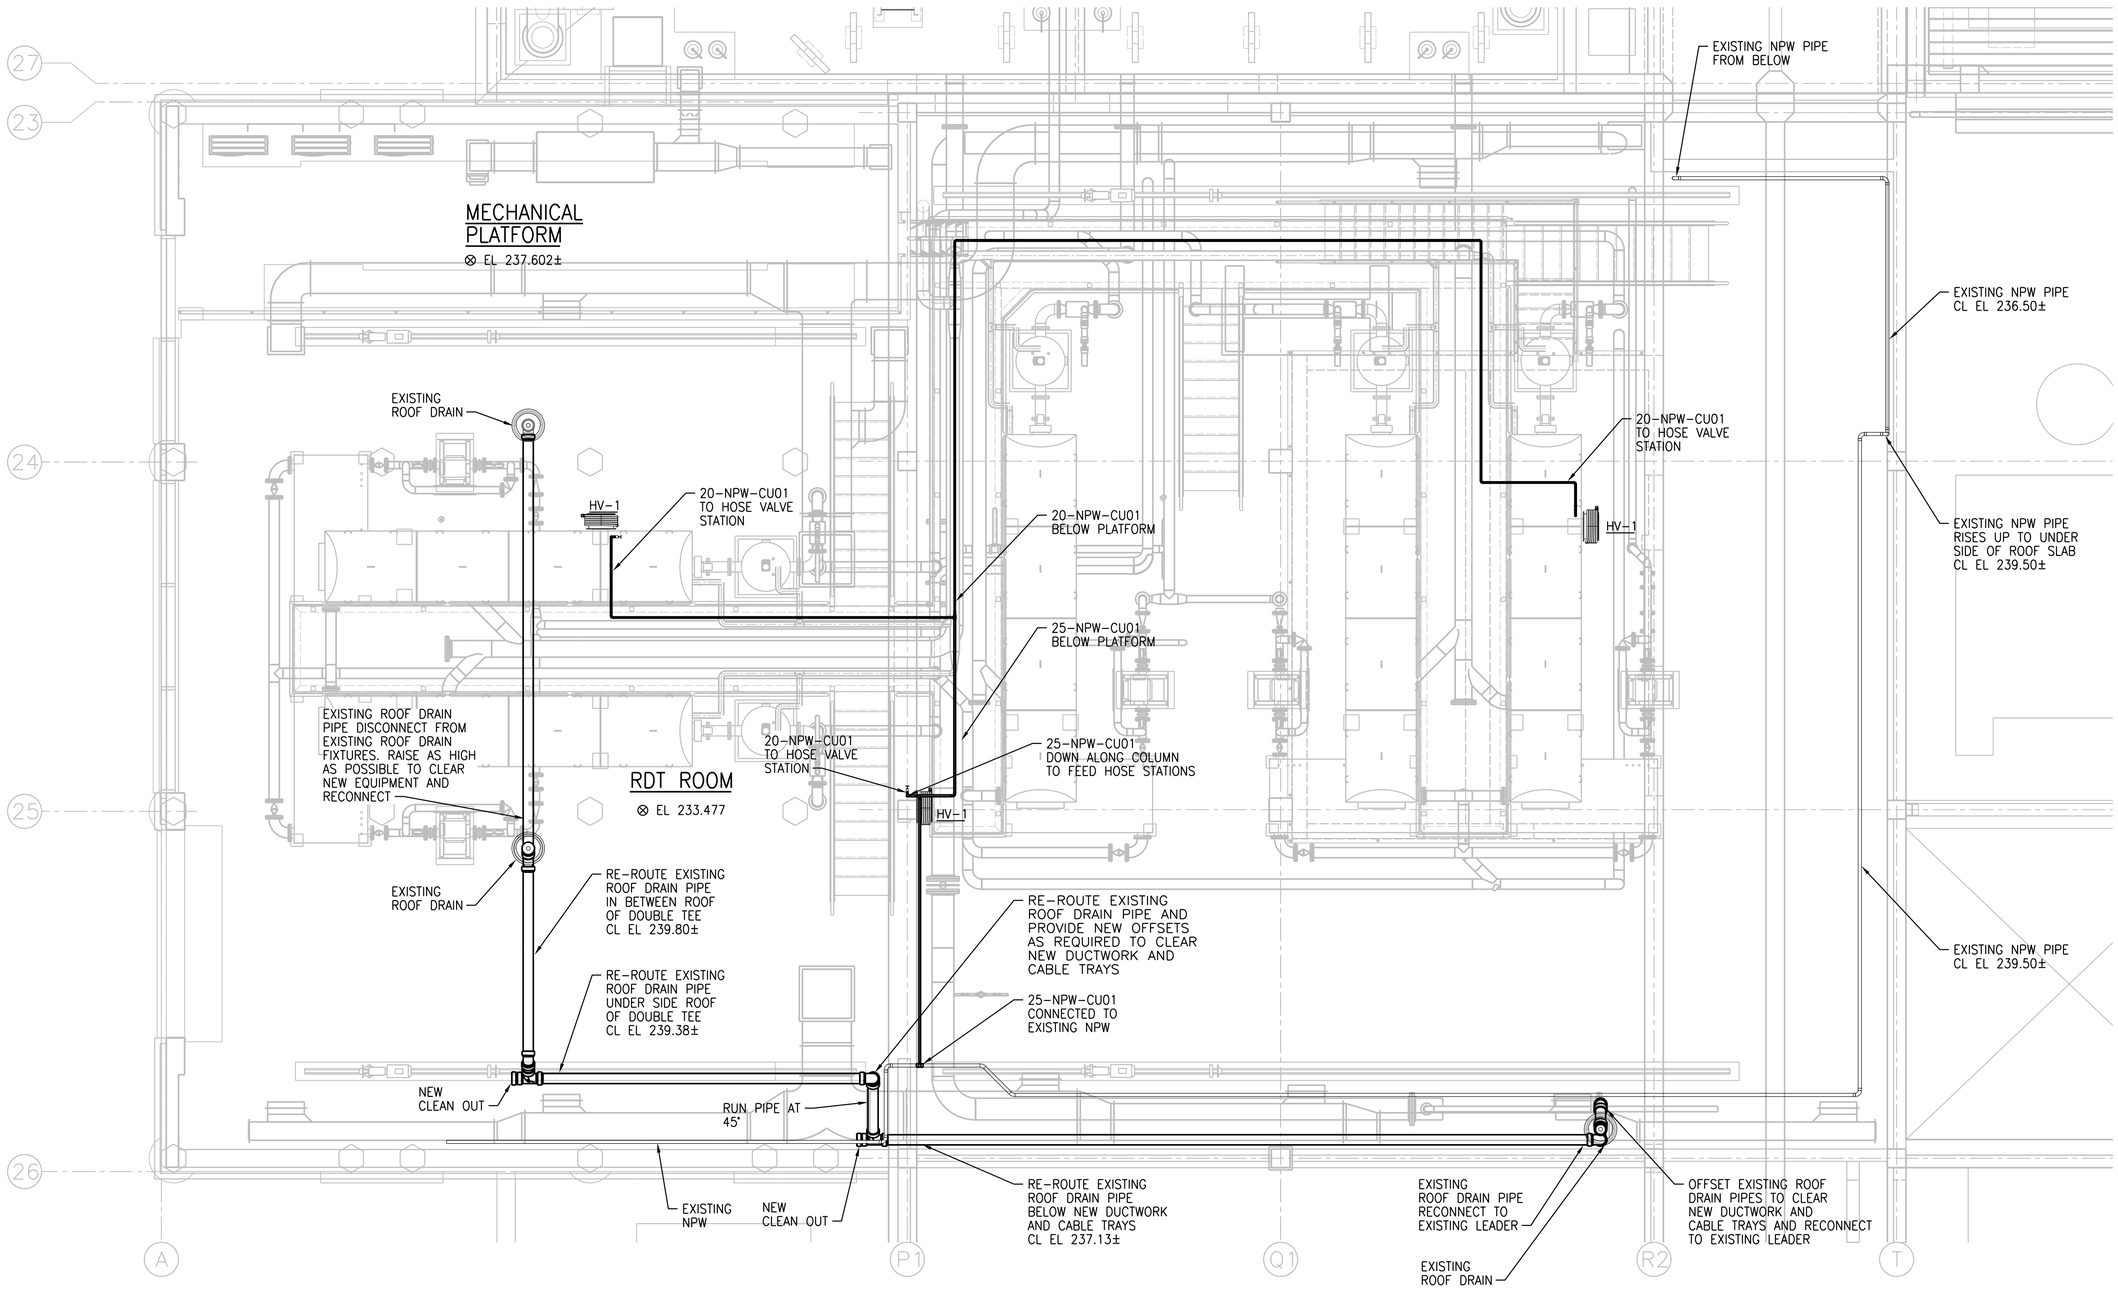


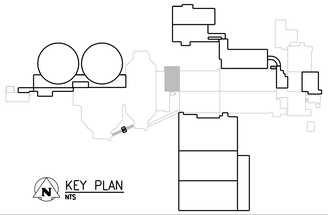


## GROUND FLOOR PLAN

1:50

APEGM
Certificate of Authorization
CH2M HILL Canada Ltd.
No. 1441

| NO. | REVISIONS | DATE | DESIGN | CHECK |
|---|---|---|---|---|
| 00 | ISSUED FOR CONSTRUCTION – 976-2016 | 2017/04/05 | K.F. | J.C. |

PLOT DATE: 2017\03\30

CH2MHILL
SNC·LAVALIN
KGS GROUP

| | |
|---|---|
| DESIGNED BY: T. TRAN | CHECKED BY: D. CUDDINGTON |
| DRAWN BY: K. FONG | APPROVED BY: H.T. FREIHAMMER |
| SCALE: 1:50 | ISSUED FOR CONSTRUCTION BY: J. SHUMKA |
| DATE: 2017/04/05 | DATE: 2017/04/05 |
| CONSULTANT NO.: 474248 | |

ENGINEER'S SEAL
PROVINCE OF MANITOBA
T.T. TRAN
Member 40578
REGISTERED PROFESSIONAL ENGINEER
Apr 19/17.

Winnipeg
THE CITY OF WINNIPEG
WATER AND WASTE DEPARTMENT

BUILDNG MECHANICAL
SEWPCC UPGRADING/EXPANSION PROJECT
MECHANICAL
FERMENTERS/THICKENERS
PLUMBING – GROUND FLOOR PLAN

| CITY DRAWING NUMBER | SHEET | REV. | SIZE |
|---|---|---|---|
| 1-0102-MGAD-D501 | 001 | 00 | A1 |

FILE NAME: 1-0102-MGAD-D501.dgn

©CH2M HILL 2017. ALL RIGHTS RESERVED.