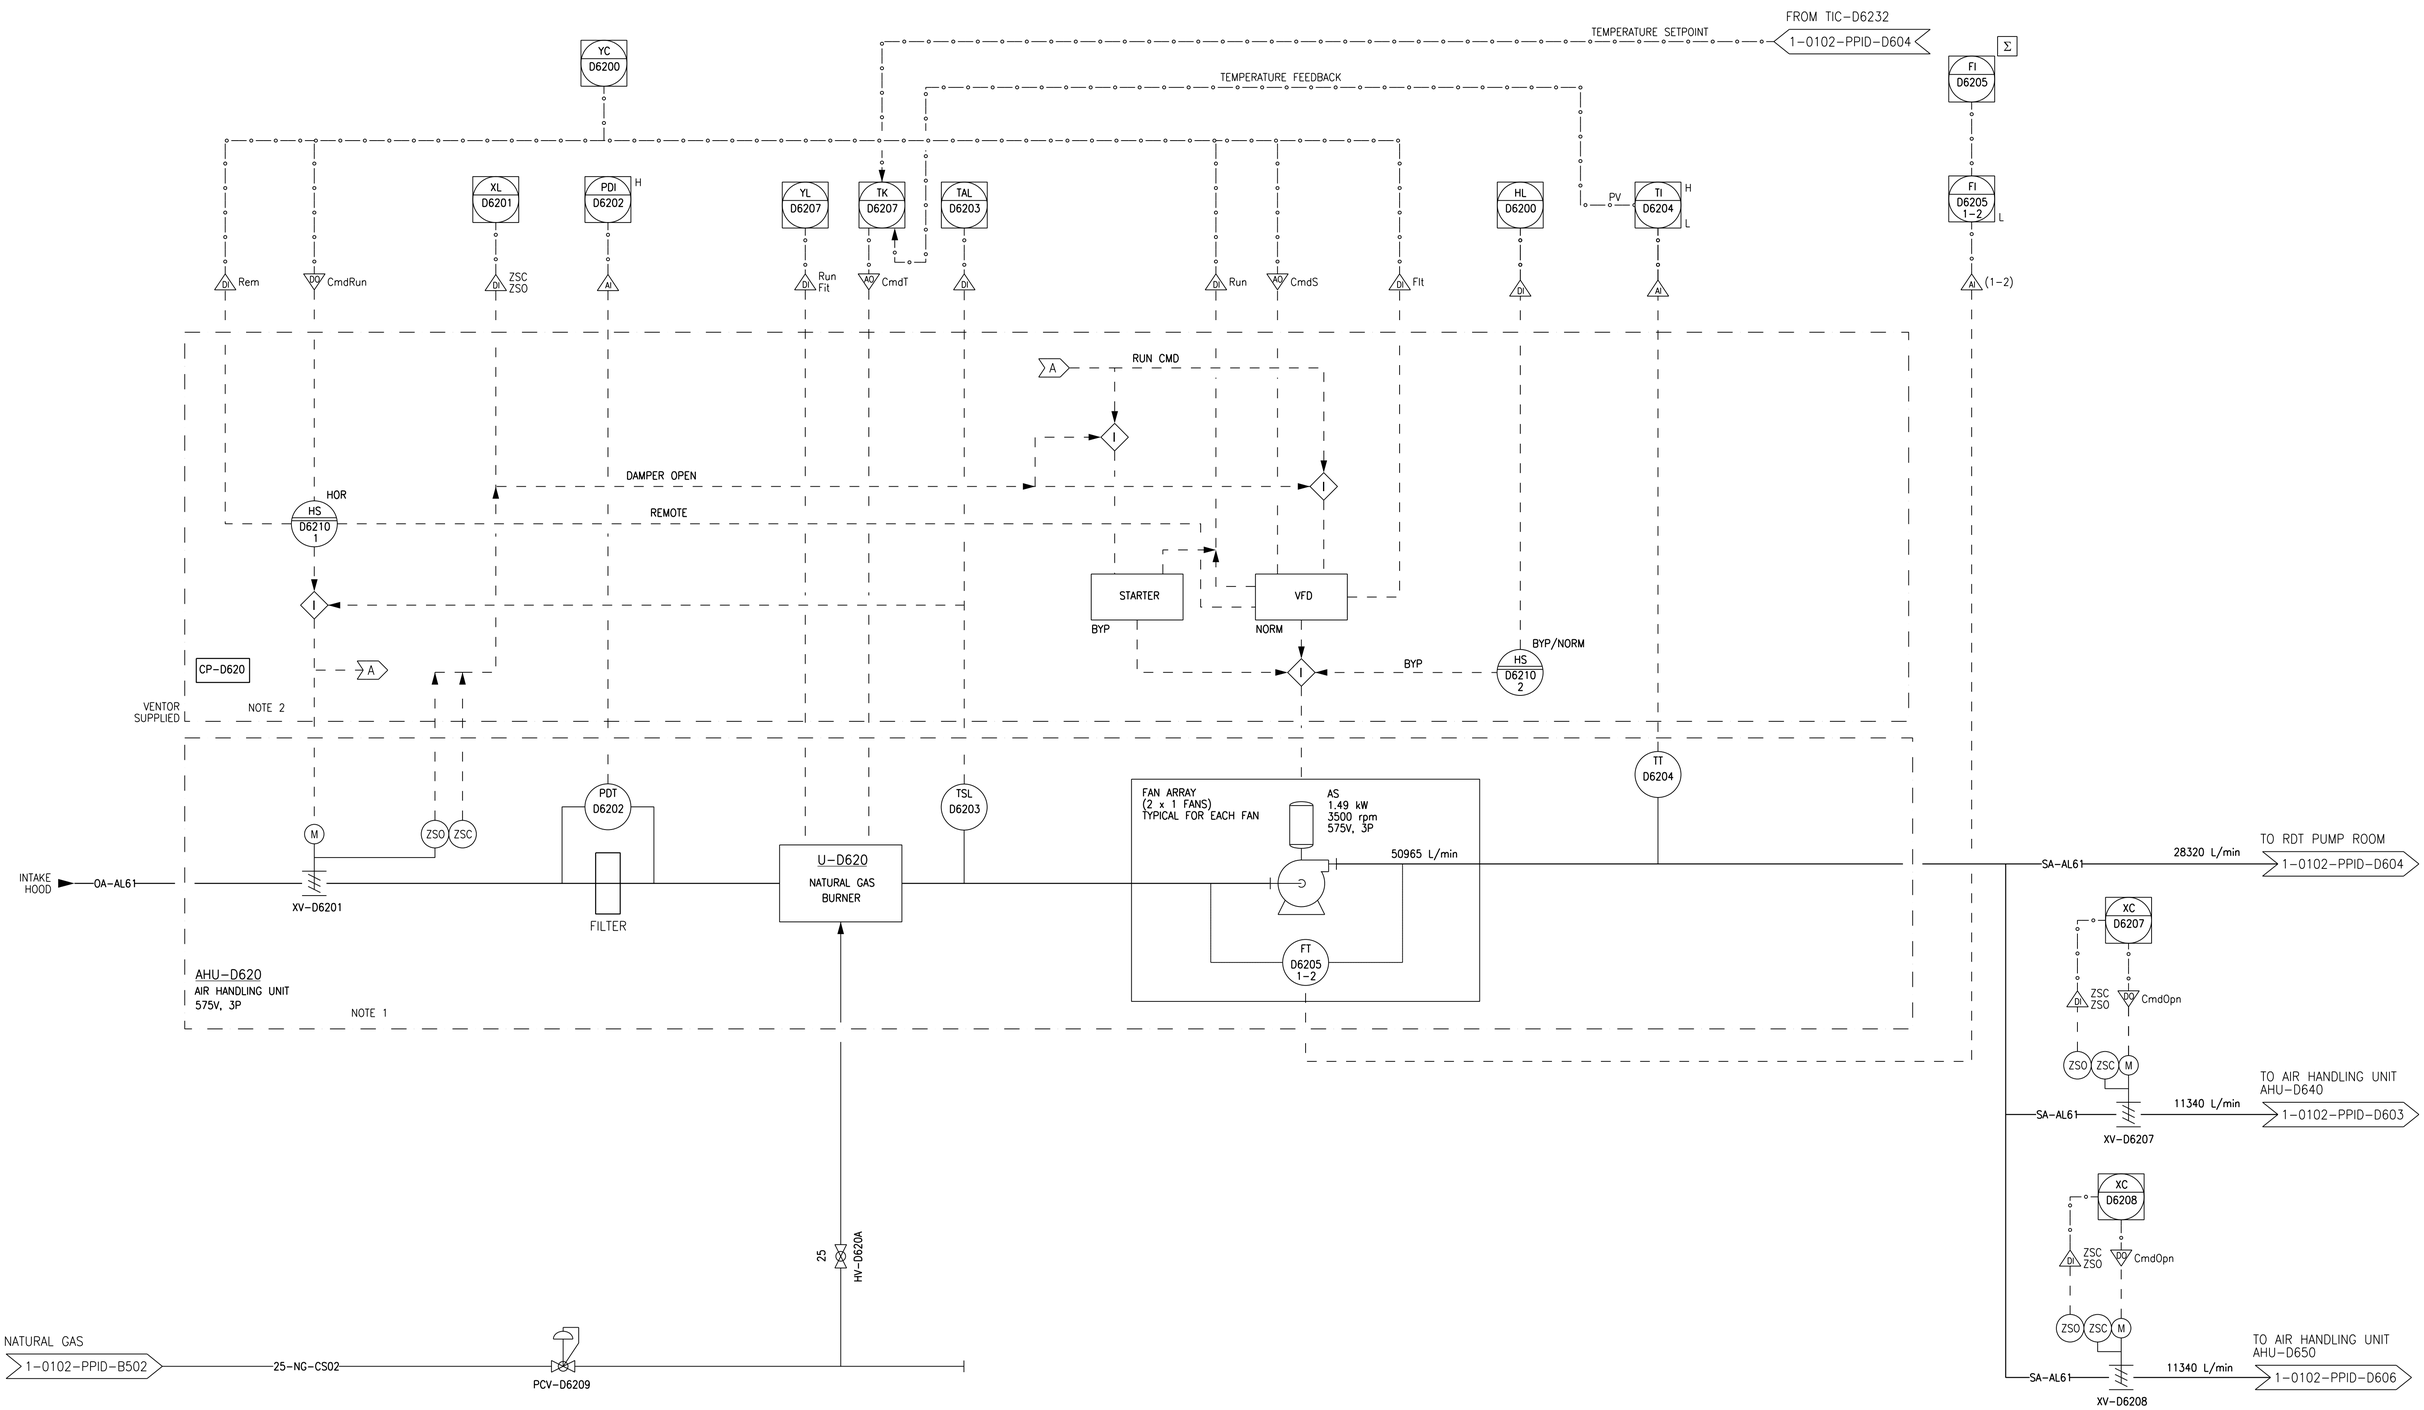

NOTES

1. NOT ALL INTERVAL INTERLOCKS ARE SHOWN.
2. CONTROL PANEL FOR ROOF MOUNTED AIR HANDLING UNIT IS REMOTE MOUNTED INSIDE.

APEGM
Certificate of Authorization
CH2M HILL Canada Ltd.
No. 1441

NO.	REVISIONS	DATE	DESIGN	CHECK
00	ISSUED FOR CONSTRUCTION - 976-2016	2017/04/05	E.F.B	

CH2MHILL. KGS GROUP SNC·LAVALIN

DESIGNED BY: T. TRAN	CHECKED BY: R. NATARAJAN
DRAWN BY: J. CORTEZ	APPROVED BY: H.T. FREIHAMMER
SCALE: NTS	ISSUED FOR CONSTRUCTION BY: J. SHUMKA
DATE: 2017/04/05	DATE: 2017/04/05
CONSULTANT NO.: 474248	

ENGINEER'S SEAL
PROVINCE OF MANITOBA
T.T. TRAN
Member
40578
REGISTERED PROFESSIONAL ENGINEER
2017/04/05

Winnipeg
THE CITY OF WINNIPEG
WATER AND WASTE DEPARTMENT

SOUTH END WATER POLLUTION CONTROL CENTRE
SEWPCC UPGRADING/EXPANSION PROJECT
PROCESS AND INSTRUMENTATION DIAGRAM
RDT PUMP ROOM
AIR HANDLING UNIT AHU-D620

CITY DRAWING NUMBER	SHEET	REV.	SIZE
1-0102-PPID-D602	001	00	A1

PLOT DATE: 2017\03\31
FILE NAME: 1-0102-PPID-D602.dgn

A1 SIZE - 594mm x 841mm

©CH2M HILL 2017. ALL RIGHTS RESERVED.