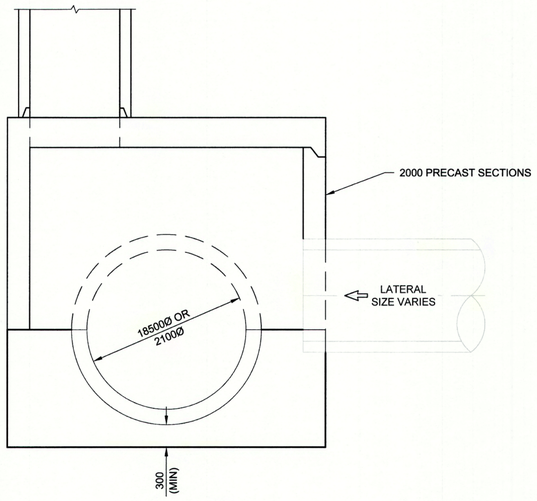

A | SECTION

0 1000 2000 mm

1:40

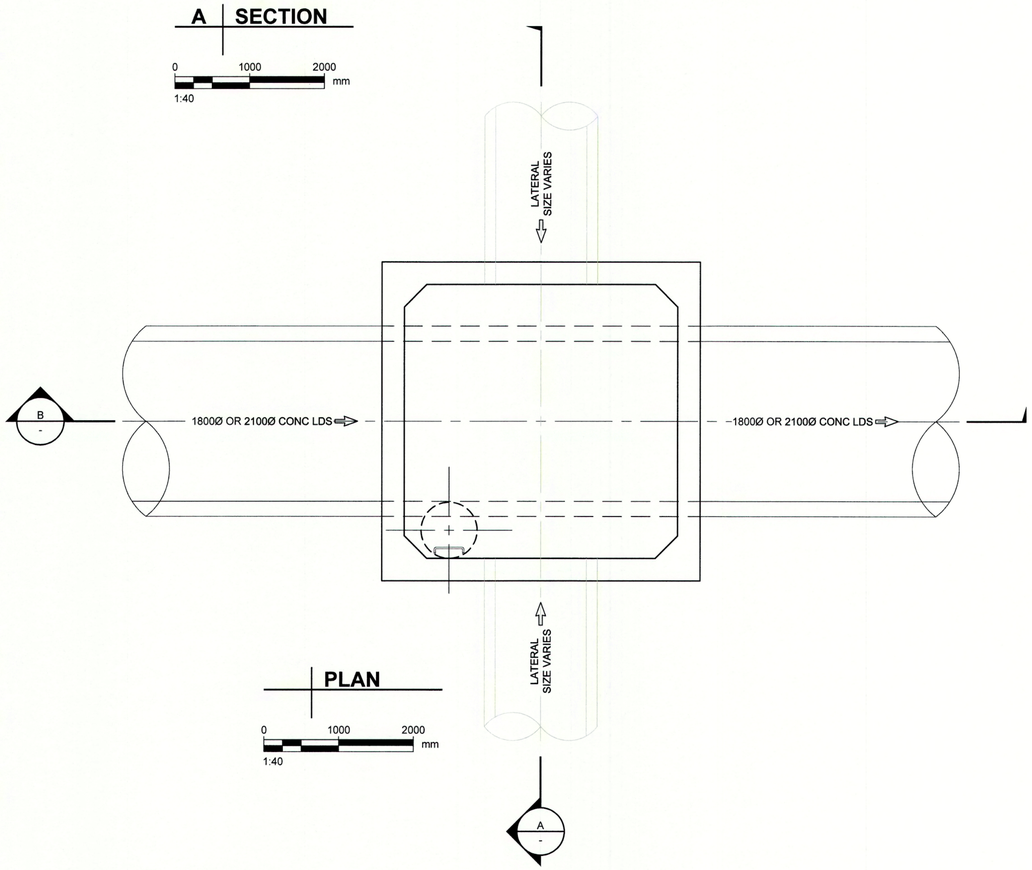

PLAN

0 1000 2000 mm

1:40

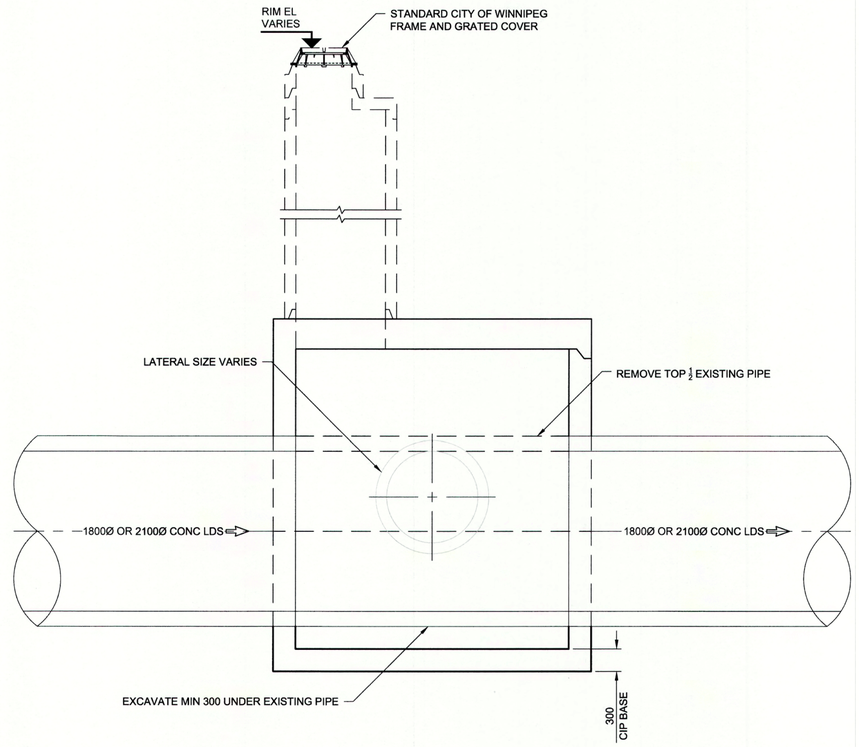

B | SECTION

0 1000 2000 mm

1:40

ENGINEERS GEOSCIENTISTS MANITOBA
Certificate of Authorization
AECOM Canada Ltd.
No. 4671 Date: Dec 23, 2019

LOCATION APPROVED
UNDERGROUND STRUCTURES

SUPV. U/G STRUCTURES COMMITTEE _____ DATE _____

NOTE:
LOCATION OF UNDERGROUND STRUCTURES AS SHOWN ARE BASED ON THE BEST INFORMATION AVAILABLE BUT NO GUARANTEE IS GIVEN THAT ALL EXISTING UTILITIES ARE SHOWN OR THAT THE GIVEN LOCATIONS ARE EXACT. CONFIRMATION OF EXISTENCE AND EXACT LOCATION OF ALL SERVICES MUST BE OBTAINED FROM THE INDIVIDUAL UTILITIES BEFORE PROCEEDING WITH CONSTRUCTION.

B.M. ELEV.

NO.	REVISIONS	DATE	BY
0	ISSUED FOR CONSTRUCTION	19/12/23	ADL

AECOM

DESIGNED BY JAT	CHECKED BY MPL
DRAWN BY ADL	APPROVED BY
SCALE: HORIZONTAL AS NOTED VERTICAL AS NOTED	RELEASED FOR CONSTRUCTION
DATE 2019 12 20	DATE Dec 20/19

PLOT DATE: 2019 12 20

ENGINEER'S SEAL
PROVINCE OF MANITOBA
J.A. THOMPSON
Member
30632
REGISTERED PROFESSIONAL ENGINEER

CONSULTANT DRAWING NUMBER
C-4002

Winnipeg

THE CITY OF WINNIPEG
WATER AND WASTE DEPARTMENT
ENGINEERING DIVISION

JEFFERSON EAST COMBINED SEWER RELIEF
CONTRACT 5 – SEMPLE TRUNK SEWER
FUTURE MANHOLE CONNECTIONS
VARIOUS LOCATIONS

SHEET 28 OF 30

CITY DRAWING NUMBER
LD-9620

Tender No: 1045-20198
CONTRACT NUMBER: 5

FILE PATH: P:\60599385\900-CAD_GIS\910-CAD\20-SHEETS\C\
FILE NAME: 60599385-SHT-30-0000-C-4001_C-4002.dwg