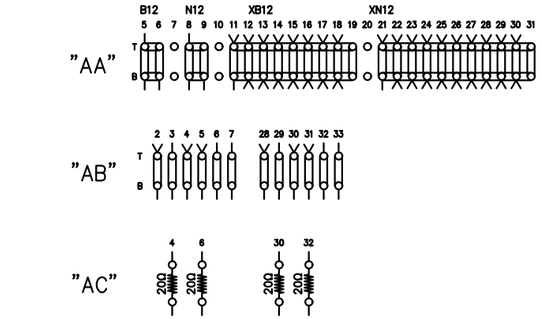

NOTES

1) SURGE PROTECTION SHOULD BE BONDED TO BUNGALOW

REPRESENTS PANDUIT

DENOTES RECTIFIER (SAFETRAN #B008A299006)

NOT FOR CONSTRUCTION

B.M.
ELEV.

CONSTRUCTION COMPLETION DATE: YYYY MM DD

NO.	REVISIONS	DATE	BY
0	ISSUED FOR TENDER	2020-01-31	WSP

DESIGNED BY: JAB(WSP) | CHECKED BY: HH(WSP)
DRAWN BY: JAB(WSP) | APPROVED BY: RY(WSP)
SCALE: HORIZONTAL NTS, VERTICAL NTS | RELEASED FOR CONSTRUCTION
DATE: 2020 01 31 | DATE YYYY-MM-DD
PLOT DATE: 2020 01 31

ENGINEER'S SEAL

CONSULTANT DRAWING NUMBER: GWWD067.23PA020_SW

BID OPPORTUNITY: XXX-20XX
CONTRACT NUMBER: X

FILE PATH: C:\Users\cajb069559\OneDrive - WSP 0365\My Documents\5 - Winnipeg Crossings\Design\CAD\
FILE NAME: GWWD067.23PA020_SW.dwg

THE CITY OF WINNIPEG

WATER AND WASTE DEPARTMENT
ENGINEERING DIVISION

THE GREATER WINNIPEG WATER DISTRICT RAILWAY
PTH 1 HIGHWAY CROSSING WARNING SYSTEMS Mi.67.18 & Mi.67.28

BUNGALOW LAYOUT SIDES A, B & C

SHEET 20 OF 20

CITY DRAWING NUMBER: 1-0754R-E0020-001