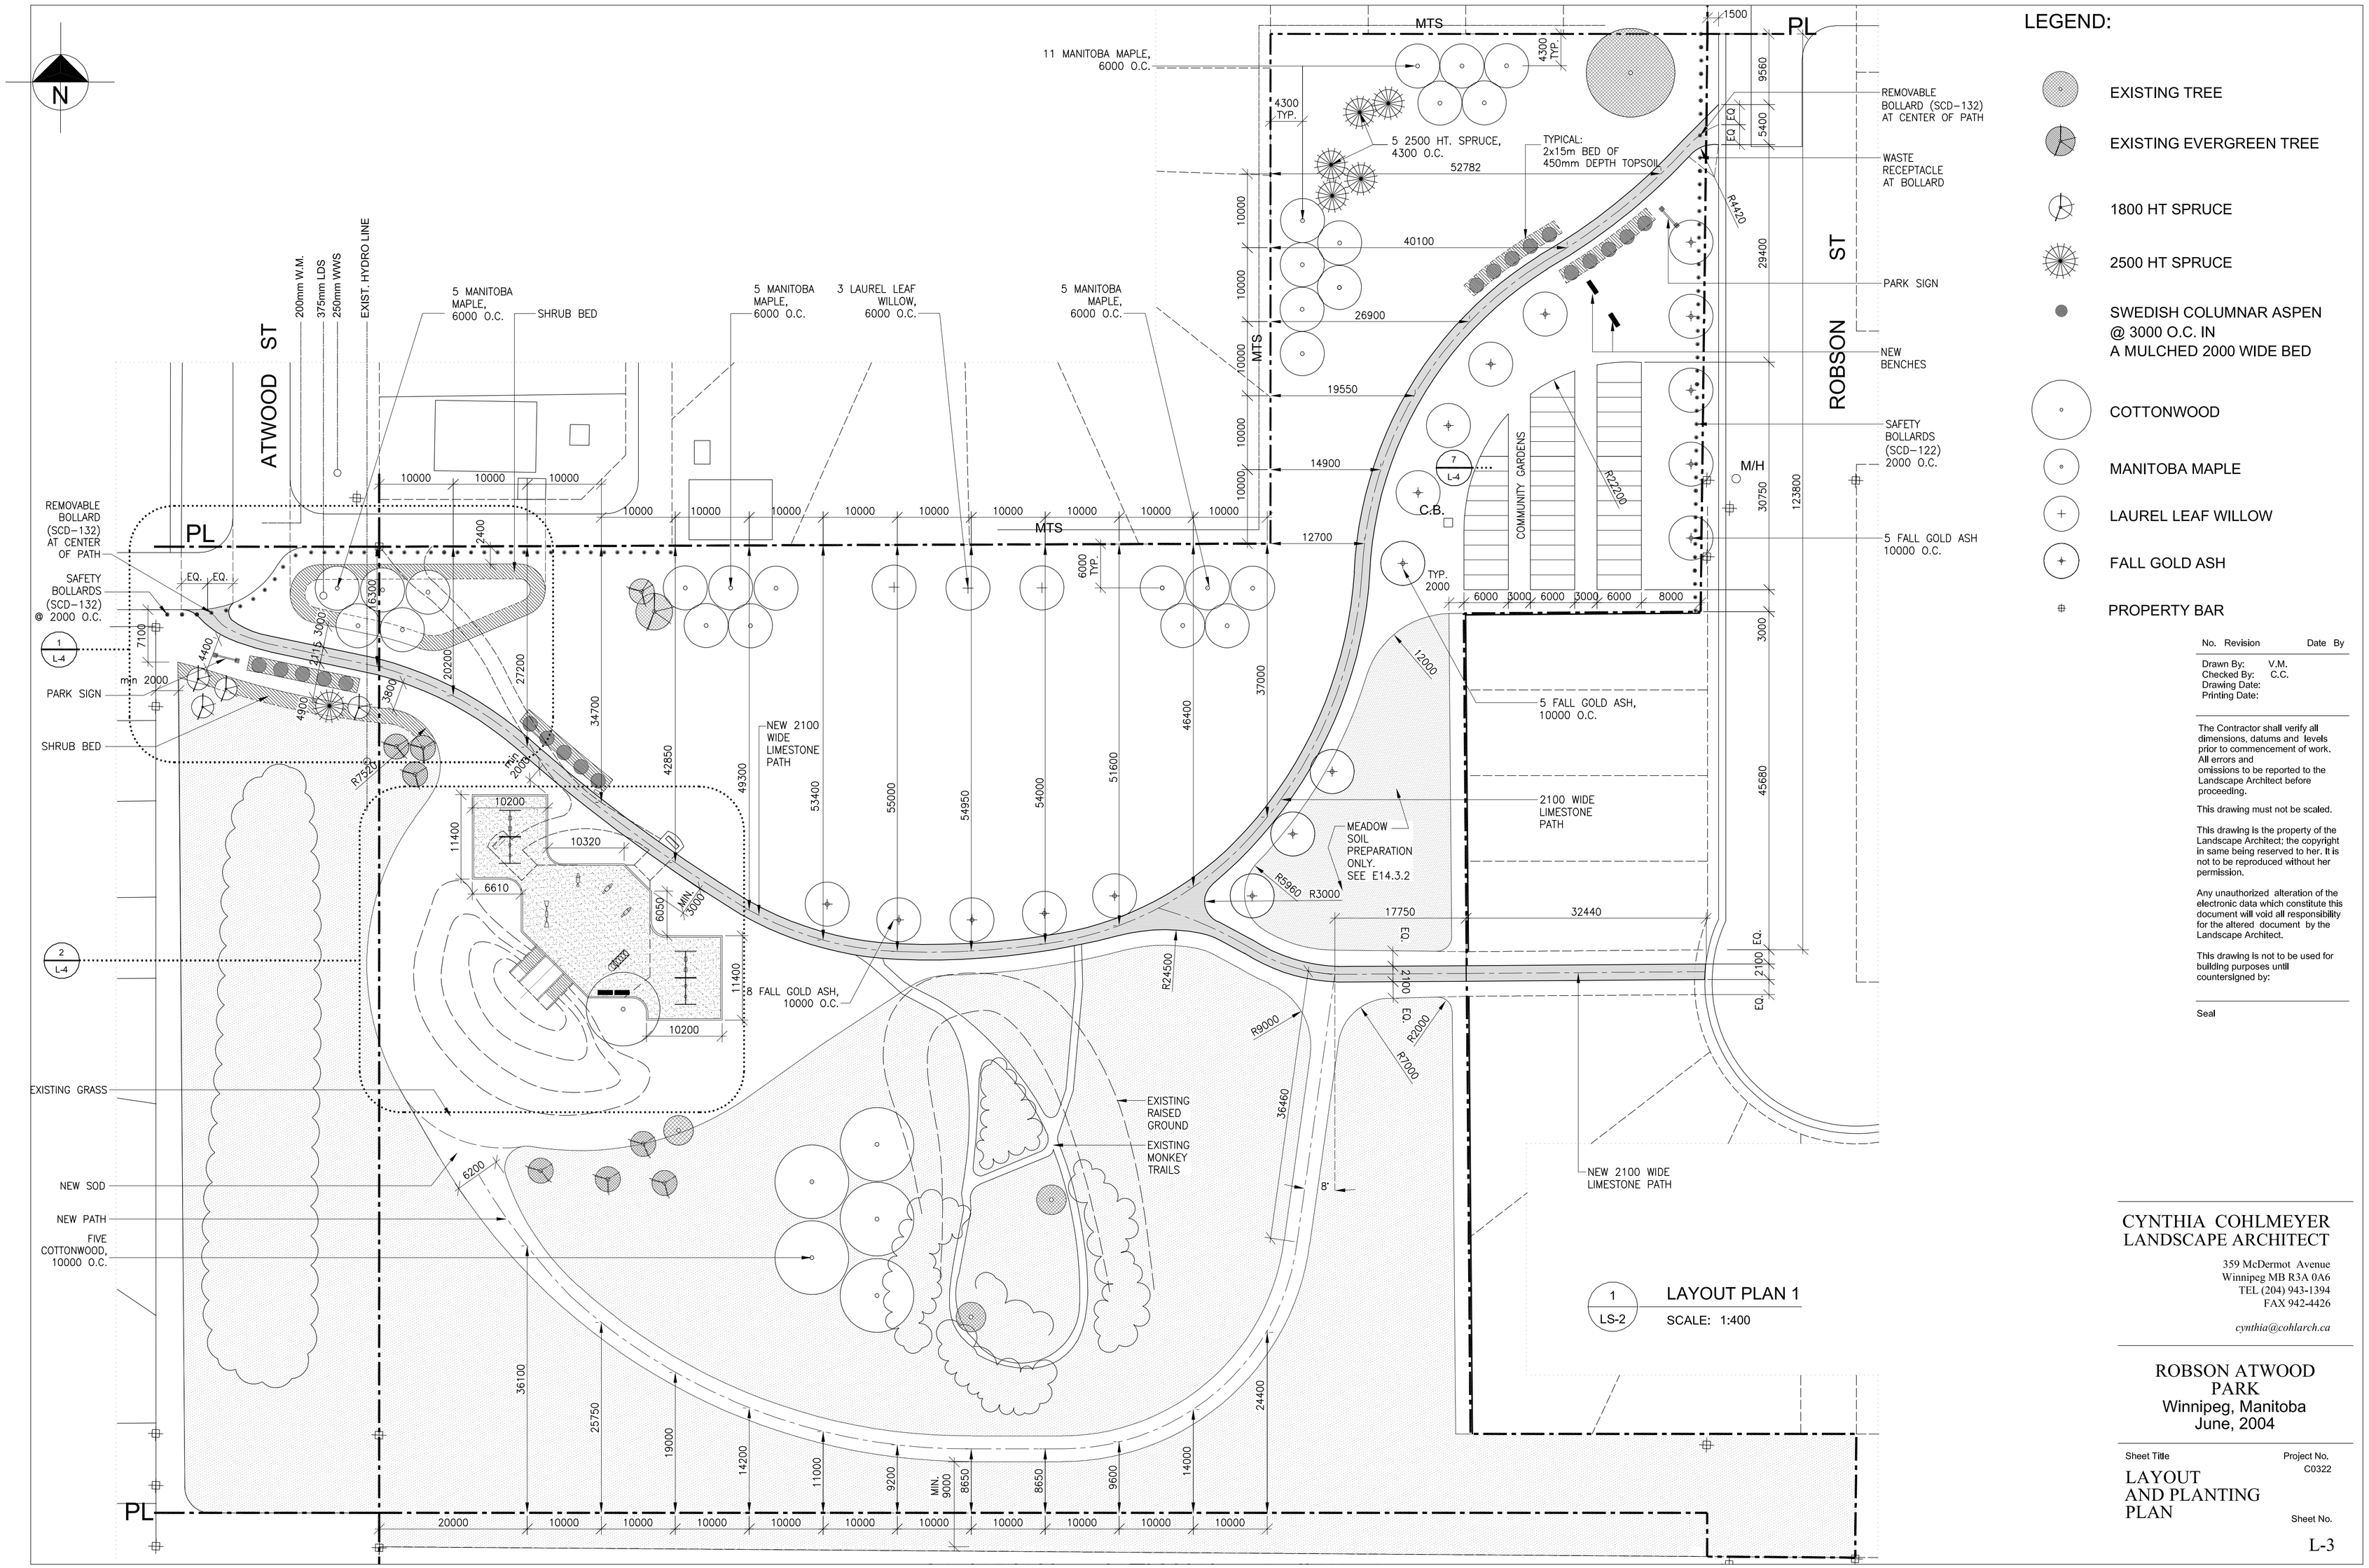

1 / L-4 LAYOUT PLAN 1
SCALE: 1:400

No.	Revision	Date	By

Drawn By: V.M.
Checked By: C.C.
Drawing Date:
Printing Date:

The Contractor shall verify all dimensions, datums and levels prior to commencement of work. All errors and omissions to be reported to the Landscape Architect before proceeding.

This drawing must not be scaled.

This drawing is the property of the Landscape Architect; the copyright in same being reserved to her. It is not to be reproduced without her permission.

Any unauthorized alteration of the electronic data which constitute this document will void all responsibility for the altered document by the Landscape Architect.

This drawing is not to be used for building purposes until countersigned by:

Seal

CYNTHIA COHLMEYER
LANDSCAPE ARCHITECT

359 McDermot Avenue
Winnipeg MB R3A 0A6
TEL (204) 943-1394
FAX 942-4426

cynthia@cohlarch.ca

ROBSON ATWOOD PARK
Winnipeg, Manitoba
June, 2004

Sheet Title
LAYOUT AND PLANTING PLAN

Project No.
C0322

Sheet No.
L-3