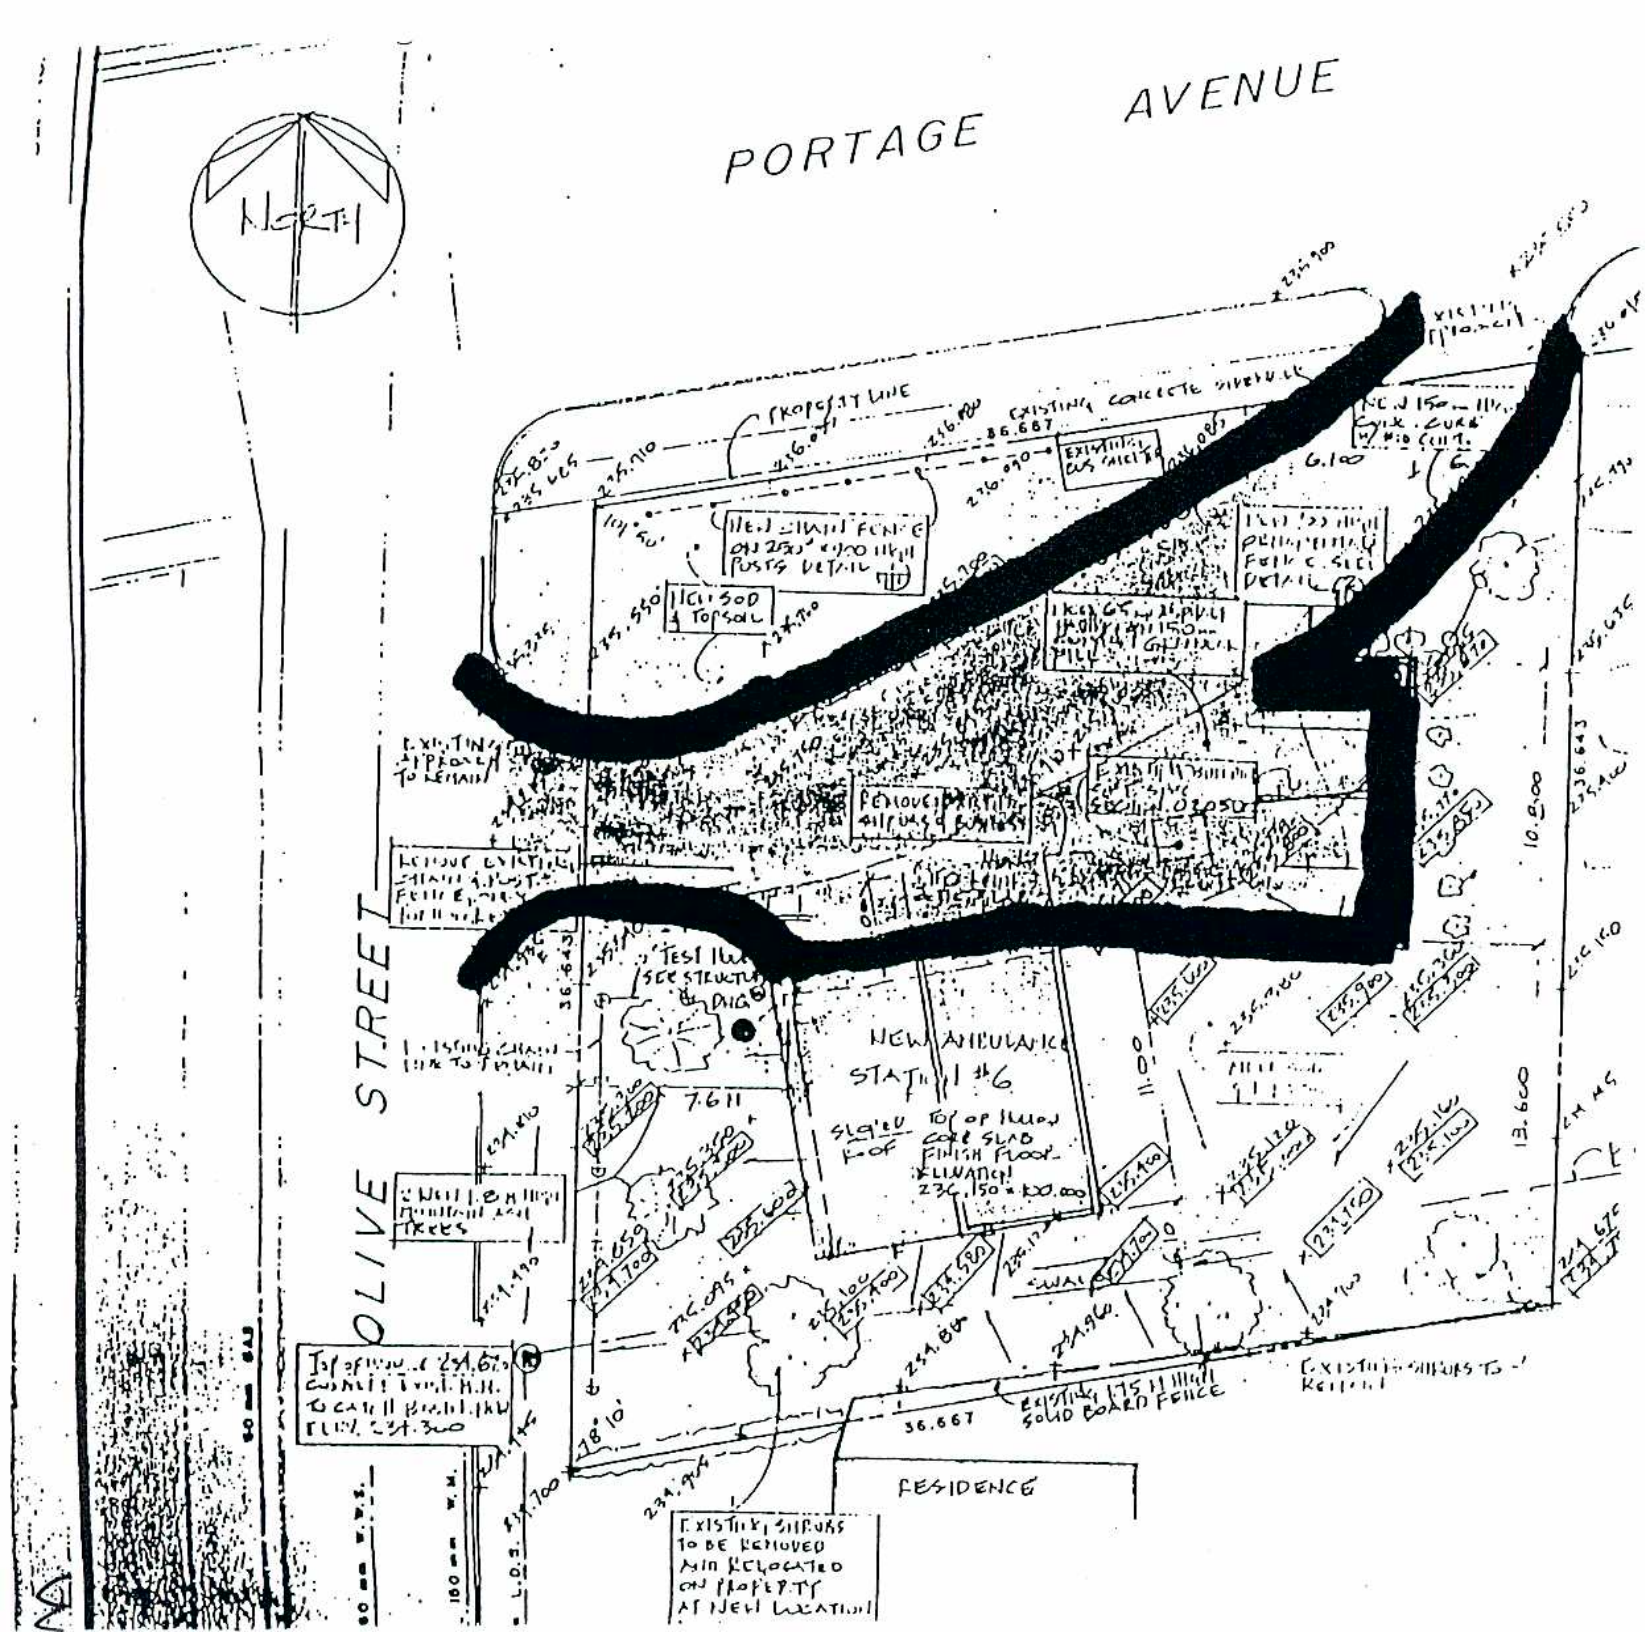

2490 PORTAGE

Approx 5,000 sq ft.