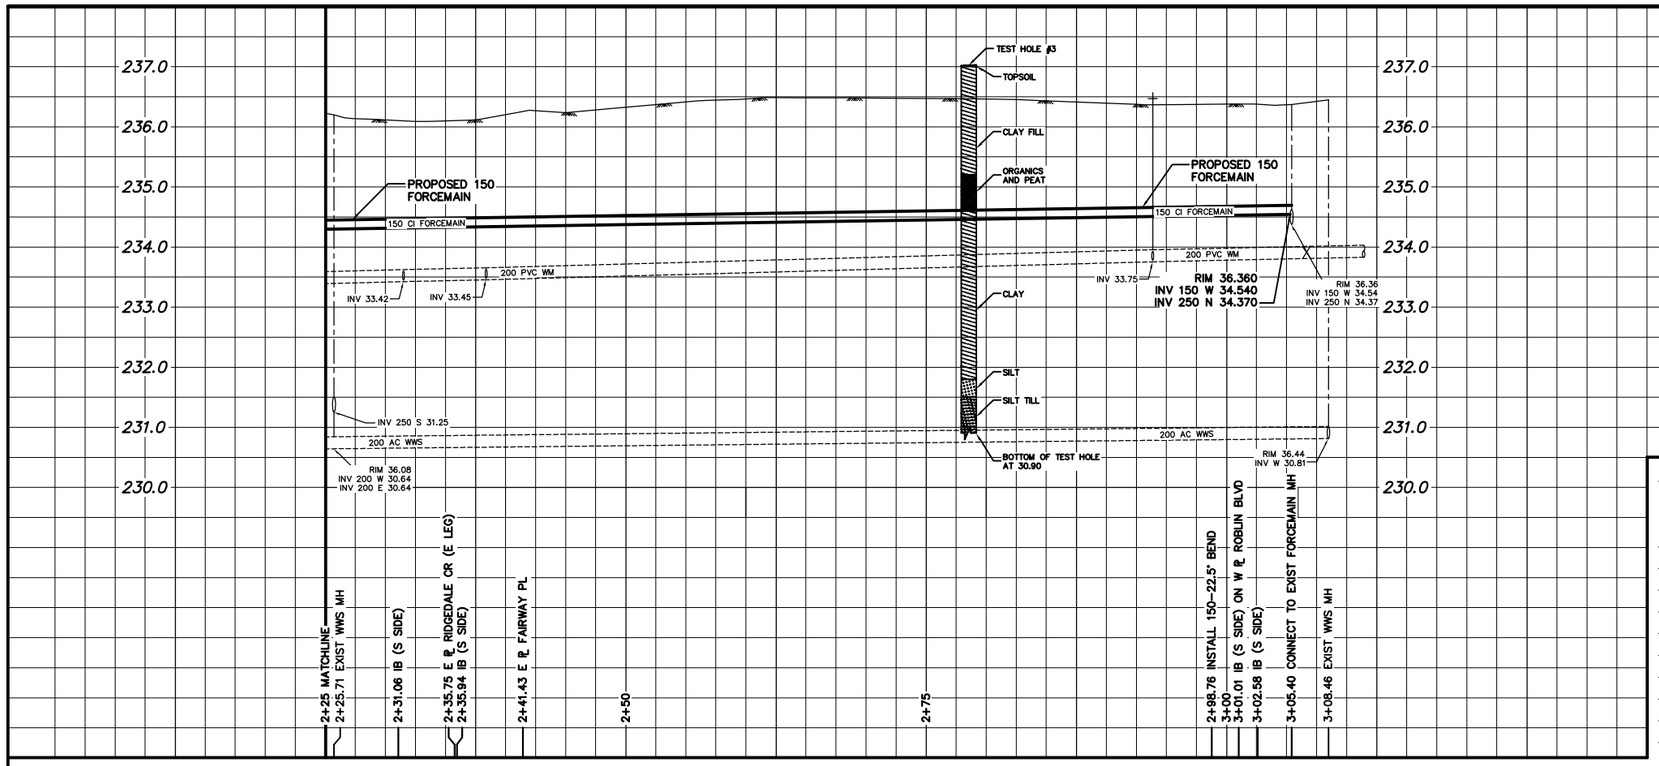

WATER SERVICE INFORMATION

ADDRESS	SIZE STREET	SIZE PROP	SHORT & LONG MEASUREMENT	CORP LOCATION	REMARKS
69 RIDGEDALE CRES (S LEG) RESIDENTIAL			N/A 44.81 S/HYD OPP #65	0.61 N S/C	S & W SAME TRENCH WWS 150 CONC.
100 RIDGEDALE CRES (E LEG) RESIDENTIAL	20	20 COPPER	N/AWEL HSE 6.40 E/HYD @100	OPP S/C	S/C- 7 S OF FENCE
9 JAYMORR DR RESIDENTIAL	20 COPPER	20 COPPER	6.40 L/R H.L 25.44 S N/L OF RIDGEDALE	OPP S/C	SERVICED FROM JAYMORR. LOT LINE CONN. S & W SAME TRENCH WWS 150. SEWER JCT MEAS 22.56 S MH N/L RIDGEDALE
12 JAYMORR DR RESIDENTIAL					NO INFO AVAILABLE IN PANEL 10 OR HOUSEFILES
217 RIDGEDALE CRES RESIDENTIAL	20 COPPER		5.18 NSL HSE	0.61 L OF S/C	CORP LONG MEAS 3 S OF HYDT AT 17 SERVICED FROM RIDGEDALE E LEG
220 RIDGEDALE CRES (W LEG) RESIDENTIAL	20 COPPER		5.18 NSL HSE	OPP S/C	CORP LONG MEAS 38 S OF HYDT AT 17 RIDGEDALE CR SERVICED FROM RIDGEDALE E LEG
4 FAIRWAY PL RESIDENTIAL	20 COPPER	20 COPPER	4.88 NSL HSE 8.84 WWL HSE		SERVICED FROM FAIRWAY PL
32 FAIRWAY PL RESIDENTIAL	20 COPPER	20 COPPER	8.84 SNL HSE		SERVICED FROM FAIRWAY PL
13 RIDGEDALE CRES RESIDENTIAL	20 COPPER		1.22 SNL RIDGEDALE 28.65 EEL 13 RIDGEDALE		
229 RIDGEDALE CRES RESIDENTIAL		20 COPPER	2.90 W OF W/L HSE 18.90 W W/L ROBLIN	0.76 W OF S/C	**125'OUT FROM HOUSE, 10' W/WL HOUSE** SEWER JCT MEAS 18.75 W MH @ W/L ROBLIN

NOTE: CHAINAGES SHOWN ARE ALONG S. ℄ OF RIDGEDALE CR

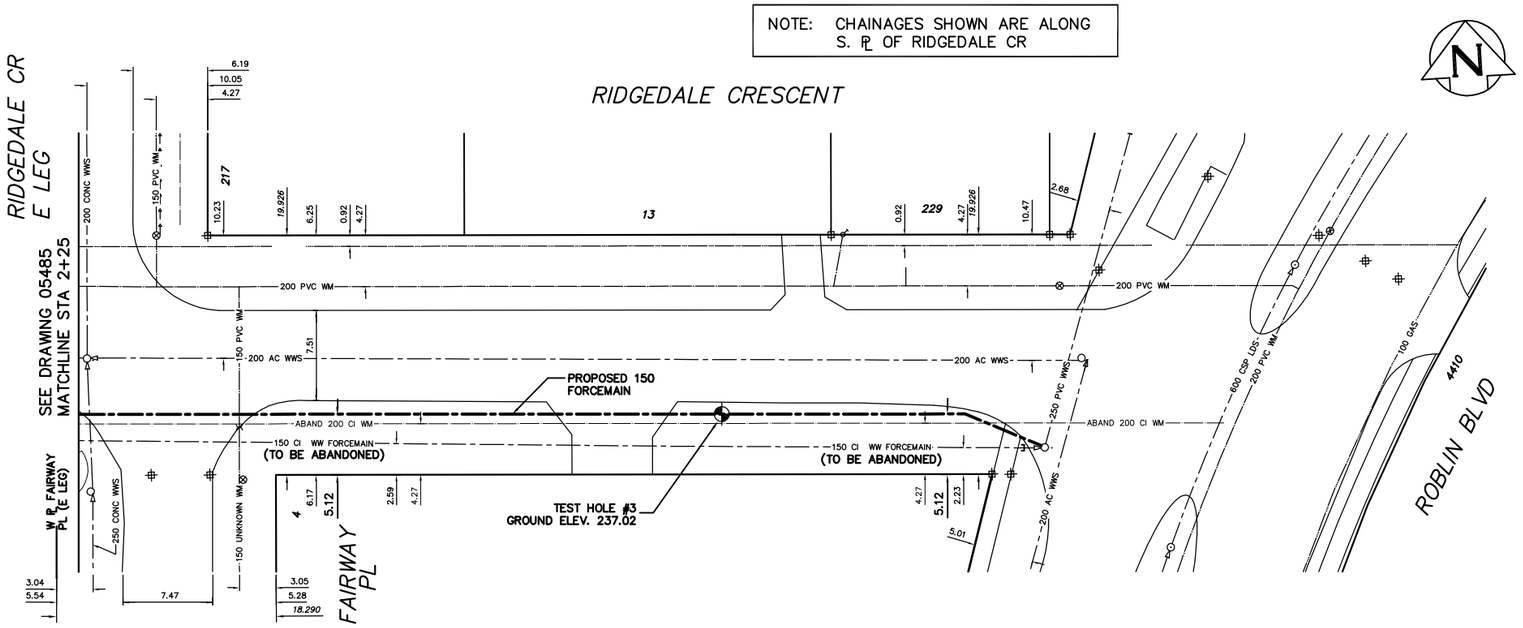

SEWER SERVICE INFORMATION

ADDRESS	SIZE	PROPERTY LINE MEASUREMENT	JUNCTION MEASUREMENT	REMARKS
69 RIDGEDALE CRES (S LEG) RESIDENTIAL	150	4.27 W OF E LOTLINE	48.60 W OF 1st MH W OF ARBUTHNOT	SERVICED FROM RIDGEDALE W LEG
100 RIDGEDALE CRES (E LEG) RESIDENTIAL				NO INFO AVAILABLE IN HOUSEFILES
9 JAYMORR DR RESIDENTIAL	150		22.56 S MH N/L RIDGEDALE	SERVICED FROM JAYMORR DR
12 JAYMORR DR RESIDENTIAL				NO INFO AVAILABLE IN PANEL 10 OR HOUSEFILES
217 RIDGEDALE CRES RESIDENTIAL				NO INFO AVAILABLE IN HOUSEFILES
220 RIDGEDALE CRES (W LEG) RESIDENTIAL		NO INFO AVAILABLE	24.93 N MH AT RIDGEDALE CR S LEG	SERVICED FROM RIDGEDALE E LEG
4 FAIRWAY PL RESIDENTIAL				NO INFO AVAILABLE IN HOUSEFILES
32 FAIRWAY PL RESIDENTIAL				NO INFO AVAILABLE IN HOUSEFILES
13 RIDGEDALE CRES RESIDENTIAL				NO INFO AVAILABLE IN HOUSEFILES
229 RIDGEDALE CRES RESIDENTIAL	200 PVC		18.75 W MH @ W/L ROBLIN	

METRIC
WHOLE NUMBERS INDICATE MILLIMETRES
DECIMALIZED NUMBERS INDICATE METRES

WARNING

IF POWER EQUIPMENT OR EXPLOSIVES ARE TO BE USED FOR EXCAVATION ON THIS PROJECT THE CONTRACTOR

1) NOTIFY THE GAS COMPANY OF THE PROPOSED LOCATION OF EXCAVATION.
2) TAKE PRECAUTION TO AVOID DAMAGE TO GAS COMPANY INSTALLATIONS.

SEE PROVINCIAL REGULATION 210/72 FOR DETAILS

0.0 5.0 10.0 15.0 20.0 25.0

200 WM	WATERMAIN	200 WM	SL , HYDRO	150 WM	WATERMAIN	150 WM
HYDRANT	HYDRANT	HYDRANT	HYDRANT	t	HYDRANT	t
VALVE	VALVE	TRAFFIC SIGNALS	VALVE	X	VALVE	X
525 LDS	LAND DRAINAGE SEWER	525 LDS	50 GAS	GAS	50 GAS	300 LDS	LAND DRAINAGE SEWER	300 LDS
375 WWS	WASTEWATER SEWER	375 WWS	SURVEY BAR	250 WWS	WASTEWATER SEWER	250 WWS
MANHOLE	MANHOLE	FENCE	℄ PROFILE
CATCH BASIN	CATCH BASIN	POLE – HYDRO, MTS	GROUND ABOVE PIPE
CURB INLET	CURB INLET	CURB STOP	CURB STOP
JUNCTIONS	JUNCTIONS	GUY ANCHOR
CULVERT	CULVERT	LIGHT STANDARD
ANODE	ANODE	TREE
EXISTING	LEGEND–PLAN	PROPOSED	EXISTING	LEGEND–PLAN	PROPOSED	EXISTING	LEGEND–PROFILE	PROPOSED

LOCATION APPROVED
UNDERGROUND STRUCTURES

SUPV. U/G STRUCTURES COMMITTEE — DATE

NOTE:

LOCATION OF UNDERGROUND STRUCTURES AS SHOWN ARE BASED ON THE BEST INFORMATION AVAILABLE BUT NO GUARANTEE IS GIVEN THAT ALL EXISTING UTILITIES ARE SHOWN OR THAT THE GIVEN LOCATIONS ARE EXACT. CONFIRMATION OF EXISTENCE AND EXACT LOCATION OF ALL SERVICES MUST BE OBTAINED FROM THE INDIVIDUAL UTILITIES BEFORE PROCEEDING WITH CONSTRUCTION.

B.M. ELEV. | FIELD BOOK #:

POSTED TO LBIS

NO.	REVISIONS	DATE	BY

CITY OF WINNIPEG
WATER AND WASTE
ENGINEERING DIVISION

DESIGNED BY	DS	CHECKED BY	TW
DRAWN BY	WKT	APPROVED BY	KZ
HOR. SCALE	1:250	RELEASED FOR CONSTRUCTION	
VERTICAL	1:50		
DATE	2004.07.23	DATE	

ENGINEER'S SEAL

ORIGINAL SIGNED BY K.R. ZUREK 04/07/23

TENDER No. 374–2004
FILENAME : 05485_05486.dwg
PLOT DATE: 2004 07 23

Winnipeg

THE CITY OF WINNIPEG
WATER AND WASTE DEPARTMENT

RIDGEDALE WASTEWATER FORCEMAIN RENEWAL

RIDGEDALE CRESCENT

1.8 m E ℄ FAIRWAY PL (STA 2+25) TO W ℄ ROBLIN BLVD

SHEET 2 OF 3

CITY DRAWING NUMBER

05486