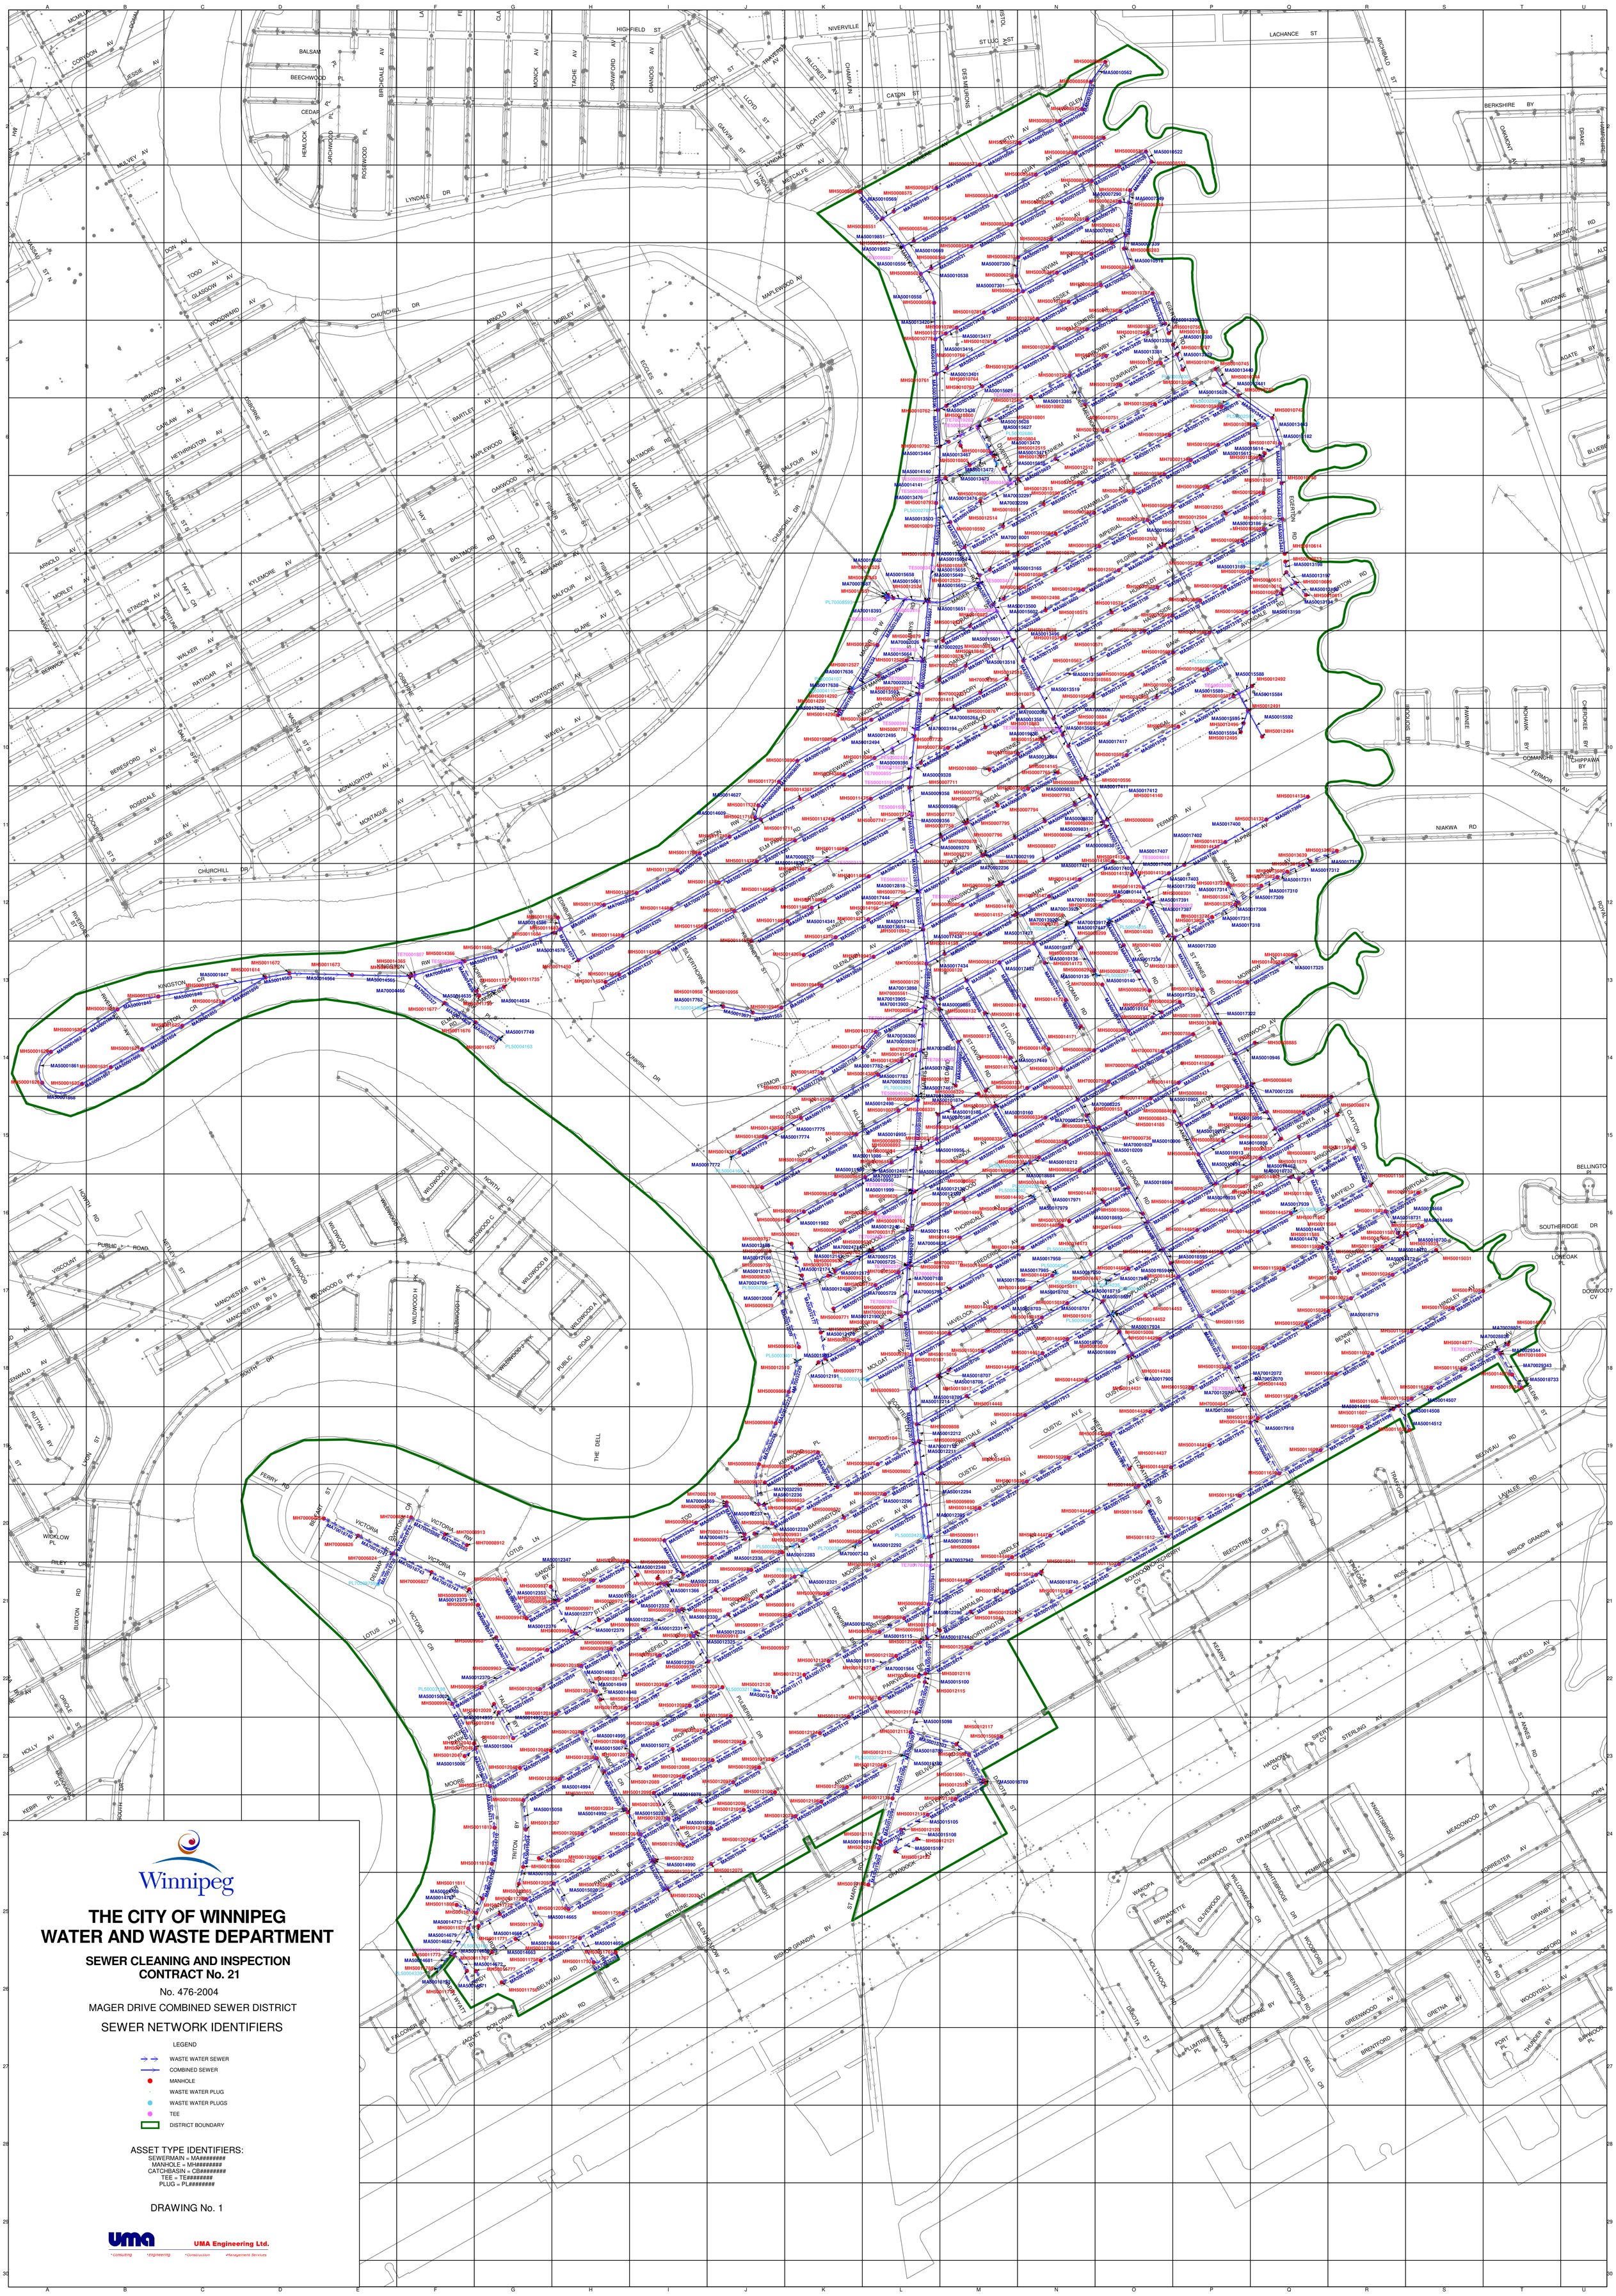

Winnipeg

THE CITY OF WINNIPEG
WATER AND WASTE DEPARTMENT

SEWER CLEANING AND INSPECTION CONTRACT No. 21

No. 476-2004

MAGER DRIVE COMBINED SEWER DISTRICT

SEWER NETWORK IDENTIFIERS

LEGEND

- WASTE WATER SEWER
- COMBINED SEWER
- MANHOLE
- WASTE WATER PLUG
- WASTE WATER PLUGS
- TEE
- DISTRICT BOUNDARY

ASSET TYPE IDENTIFIERS:

SEWERMAIN = MA########
MANHOLE = MH########
CATCHBASIN = CB########
TEE = TE########
PLUG = PL########

DRAWING No. 1

UMA Engineering Ltd.

• Consulting • Engineering • Construction • Management Services