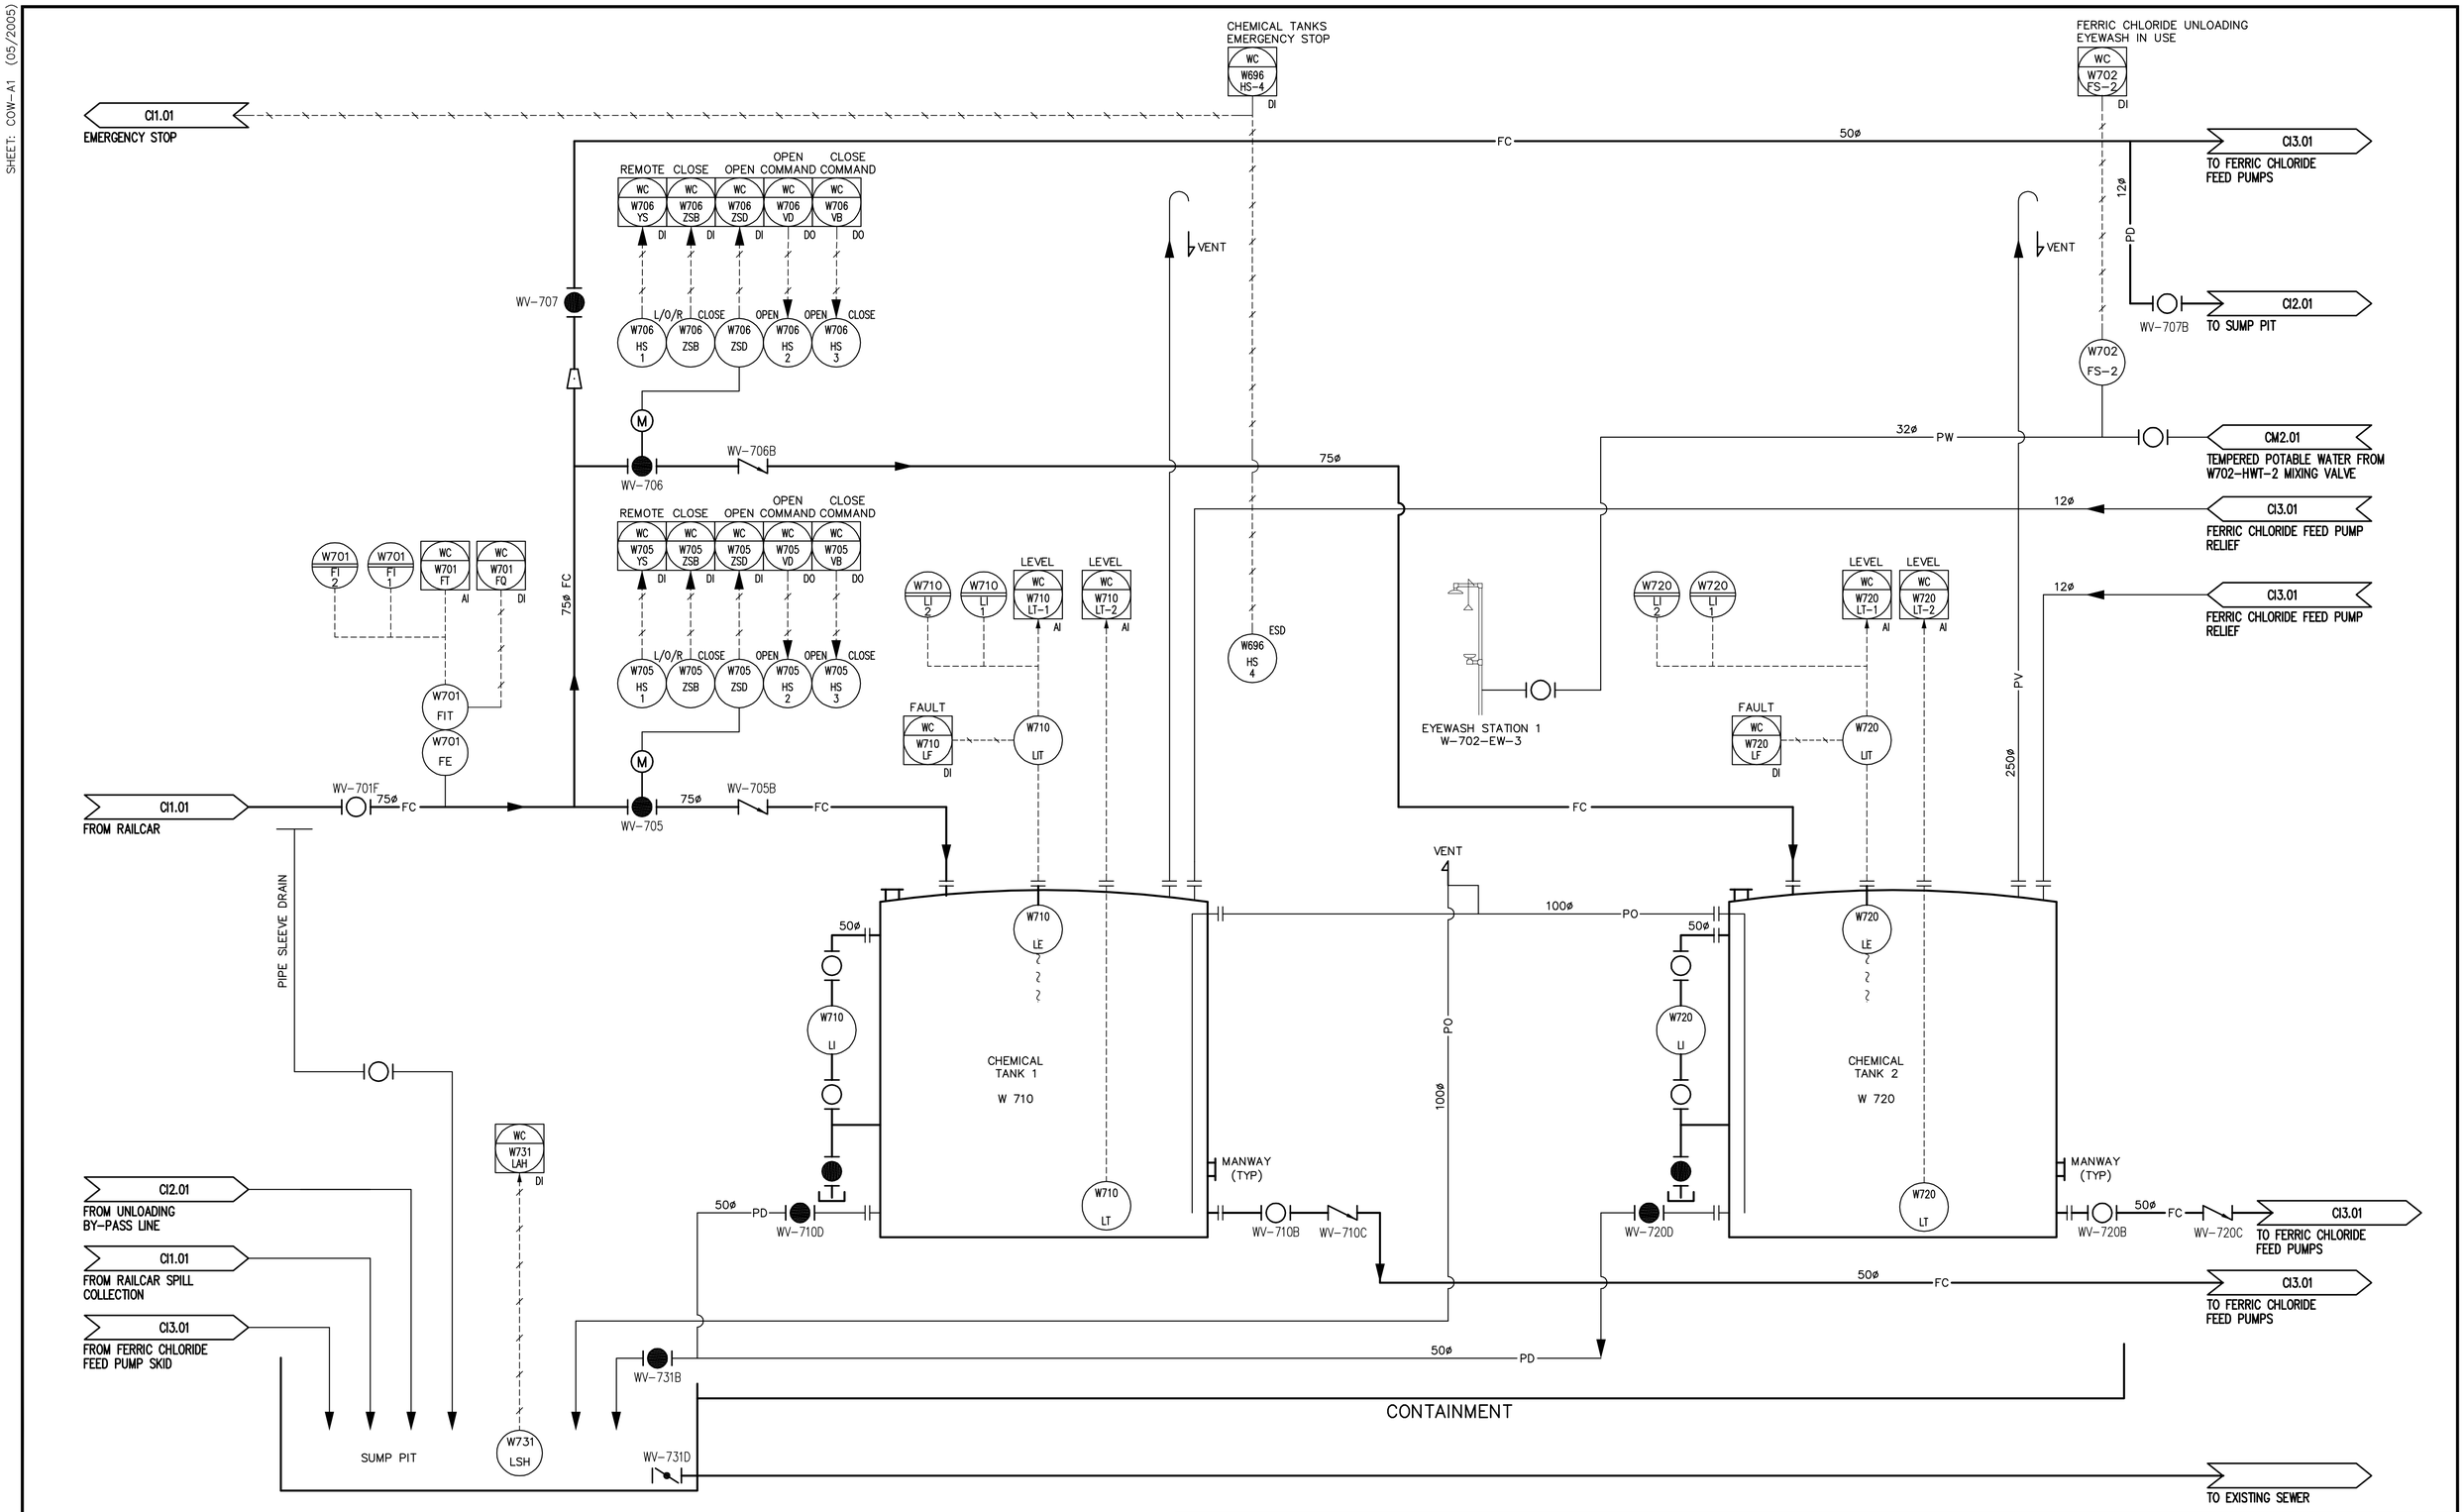


FERRIC CHLORIDE BULK TANKS

QTY: 2
CAPACITY: 80m³ EACH
DIMENSIONS: 4.0mø x 6.4 H
MATERIAL: FRP

APEGM
Certificate of Authorization
Earth Tech Canada Inc.
No. 730 Expiry: April 30, 2006

B.M. ELEV.

| NO. | REVISIONS | DATE | BY |
|---|---|---|---|
| 00 | ISSUED FOR TENDER | 05/12/2 | GLG |

EarthTech
A Tyco International Ltd. Company

| | | | |
|---|---|---|---|
| DESIGNED BY | SB/BL | CHECKED BY | SWT |
| DRAWN BY | LW | APPROVED BY | D. TANIGUCHI |
| SCALE: | NONE | RELEASED FOR CONSTRUCTION BY: | K. MARTENS |
| DATE | 2005/07/12 | DATE | 05/12/02 |

ENGINEER'S SEAL
ORIGINAL SIGNED BY
S.W. TORMEY
2005/12/02

CONSULTANT DRAWING NO.
CI2.01

Winnipeg
THE CITY OF WINNIPEG
WATER AND WASTE DEPARTMENT
ENGINEERING DIVISION

NEWPCC CENTRATE NUTRIENT TREATMENT
PHOSPHORUS REMOVAL FACILITY
CONTRACT No. 1

INSTRUMENTATION
CHEMICAL STORAGE AND CONTAINMENT
PROCESS AND INSTRUMENTATION DIAGRAM

CITY FILE NUMBER
SHEET OF
CITY DRAWING NUMBER
1-0101F-H-A0002-001-00-D

L:\WORK\66000\66303CEN\02A-CAD\INST\CONTR\PHOSPHORUS REMOVAL DETAILED DESIGN\CI2-01.DWG