GUIDELINES FOR THE PLANTING OF BOULEVARD TREES

SCDP-4 - EVERGREEN
BALLED & BURLAPPED TREE PLANTING

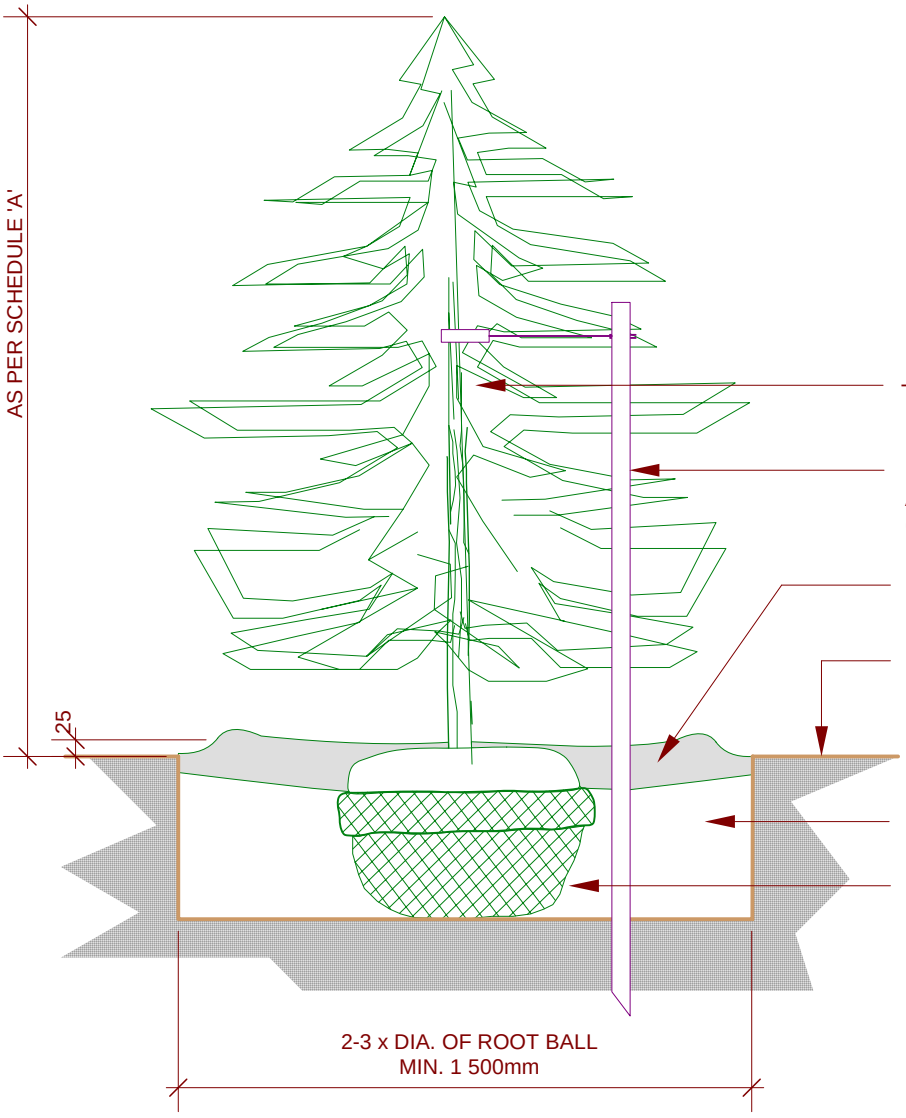

PIT TO BE DUG
WITH BACKHOE
NOT TREE SPADE

NOT TO SCALE

NOV 4/05 SF

THE CITY OF WINNIPEG
Planning,Property and Development Department
Planning and Land Use Division
Unit 15 - 30 Fort Street, Winnipeg, MB, R3C 4X5

Winnipeg

Tree EvergreenDetail-04_v11.mcd