SHEET: COW-A1 (05/2005)

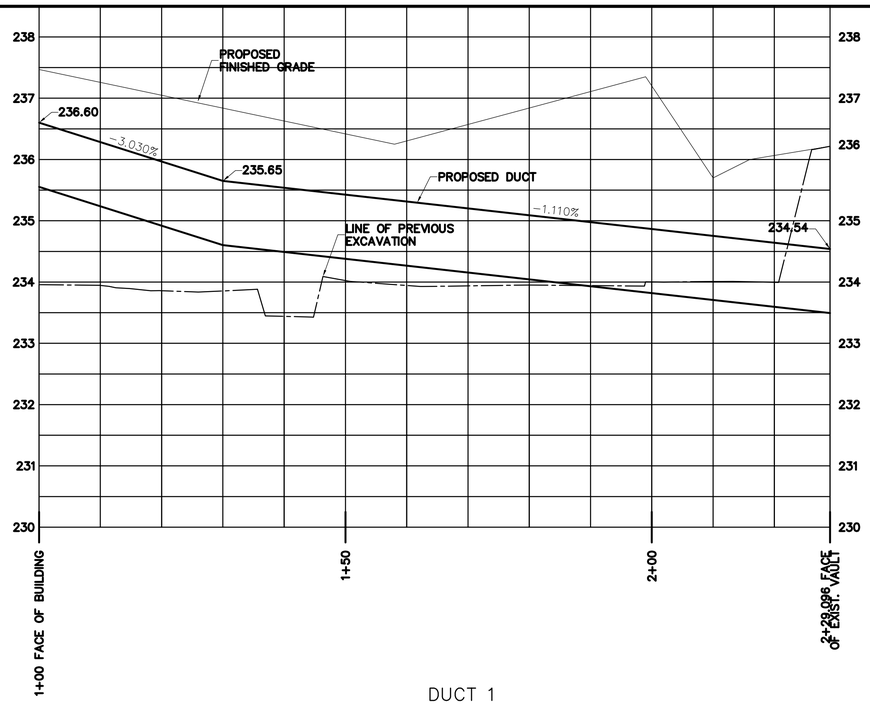

DUCT 1

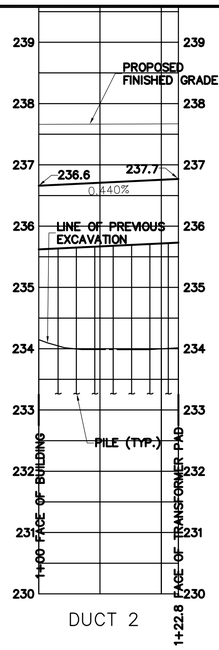

DUCT 2

SEE WGS0451 FOR PILES AND CONNECTION AT BUILDING AND TRANSFORMER PAD

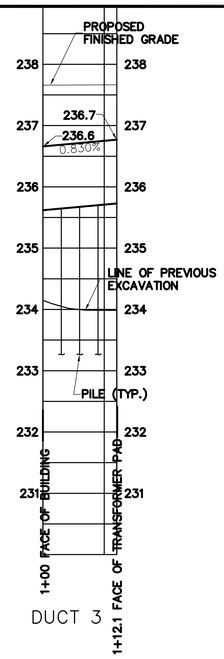

DUCT 3

SEE WGS0451 FOR PILES AND CONNECTION AT BUILDING AND TRANSFORMER PAD

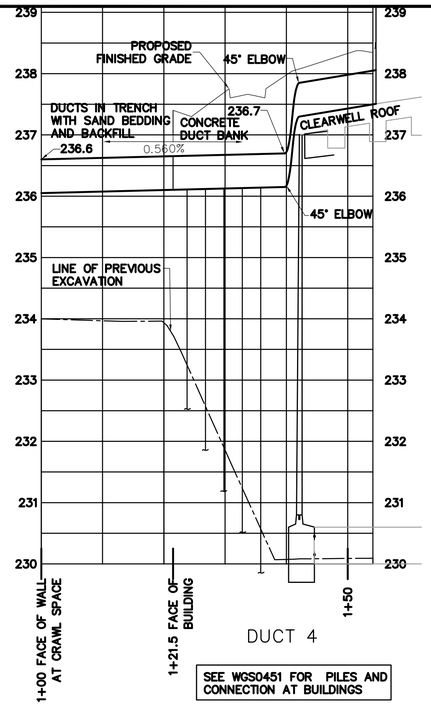

DUCT 4

SEE WGS0451 FOR PILES AND CONNECTION AT BUILDINGS

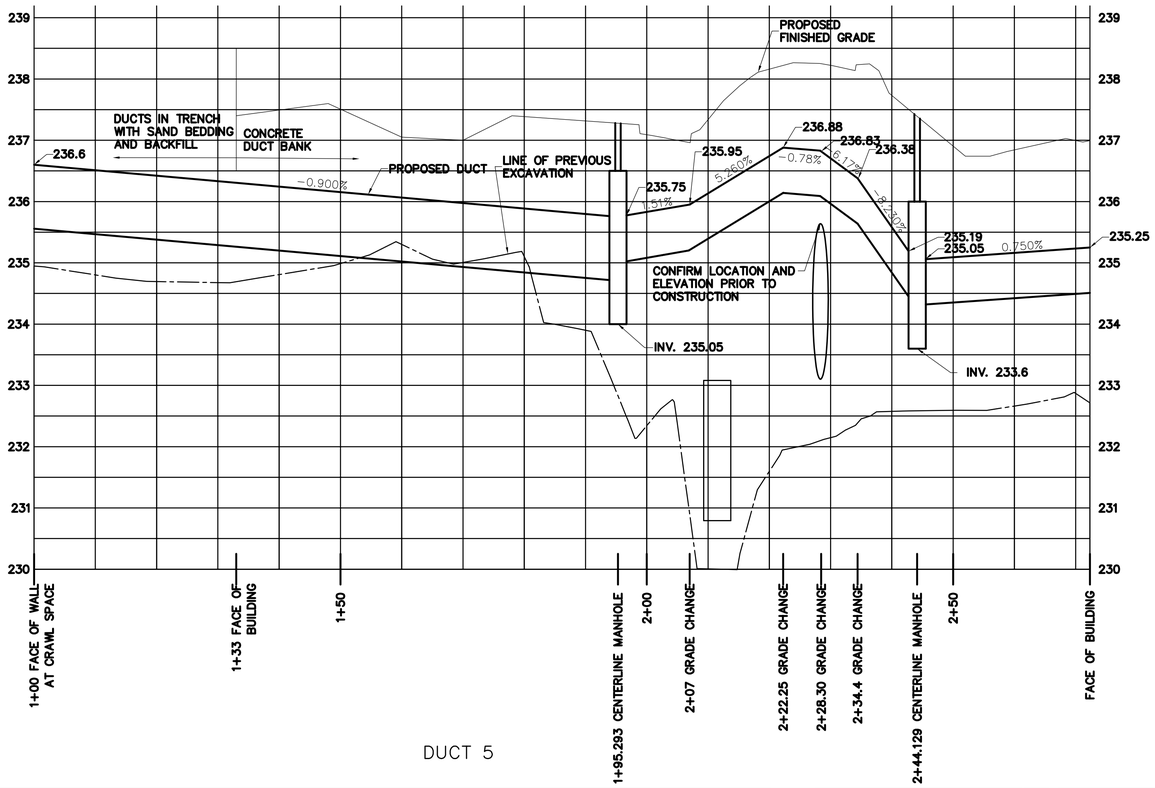

DUCT 5

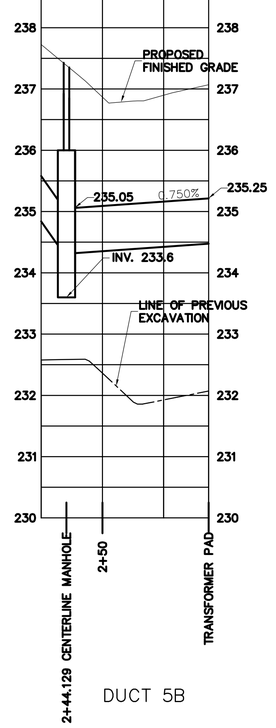

DUCT 5B

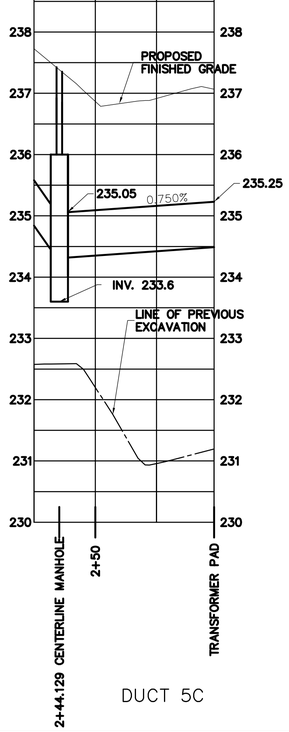

DUCT 5C

150 mm W.M.	WATERMAIN	150 mm W.M.	HYDRO		LIGHT STANDARD		
◇	HYDRANT	✦	M.T.S.		ANCHOR	←	
⊗	VALVE	⊗	CONCRETE		POLE	$\bullet_H$	
300mm L.D.S.	LAND DRAINAGE SEWER	300mm L.D.S.	ASPHALT		CONTOURS	391.0	
250mm W.W.S.	WASTEWATER SEWER	250mm W.W.S.	PROPERTY LINE		RAIL X-ING SIGNAL		
○	MANHOLE	●	SURVEY BAR		℄ RAILWAY TRACK		
□	CATCH BASIN	■	232.750	ELEVATION	32.750	DITCH	←
▽	CURB INLET	▼	500ø	TREE			
	JUNCTIONS			ANODE			
	CULVERT			CONCRETE SIDEWALK			
	GAS			FENCE			
EXISTING	LEGEND – PLAN	PROPOSED	EXISTING	LEGEND – PLAN	PROPOSED	EXISTING	LEGEND – PLAN	PROPOSED

APEGM
Certificate of Authorization
Earth Tech Canada Inc.
No. 730 Expiry: April 30, 2007

B.M.
ELEV.

NO.	REVISIONS	DATE	BY
00	498-2006 ADDENDUM 8	06/10/23	MF

CH2MHILL
Fredericksen Cooper ARCHITECTS
EarthTech A Tyco International Ltd. Company

DESIGNED BY	BLM, GSK	CHECKED BY	GSK
DRAWN BY	MAF	APPROVED BY	AHL
SCALE:	1:500	RELEASED FOR CONSTRUCTION BY:	R. SOROKOWSKI
DATE	2006/10/18	DATE	2006/10/20

ENGINEER'S SEAL
ORIGINAL SIGNED BY
B.L. MOORE
2006/10/20

CONSULTANT DRAWING NO.
WG-C0201

Winnipeg
THE CITY OF WINNIPEG
WATER AND WASTE DEPARTMENT
ENGINEERING DIVISION

WATER TREATMENT PLANT
STANDBY POWER GENERATOR

ELECTRICAL
DUCT BANK PROFILES

CITY FILE NUMBER
SHEET OF
CITY DRAWING NUMBER
1-0601G-C-C0201-001-00D

Last Save: 2006-10-23 1:38 PM

L:\WORK\79000\79538\02A-CAD\ELE\CONTR\HYDRO DUCT\DUCT-1.DWG