SHEET: COW-A1 (05/2005)

ROOM FINISH SCHEDULE

ROOM NO.	ROOM NAME	FLOOR			WALLS								CEILING			REMARKS
					NORTH		SOUTH		EAST		WEST					
		MAT.	FINISH	BASE	MAT.	FINISH	MAT.	FINISH	MAT.	FINISH	MAT.	FINISH	MAT.	FINISH	HGT.	
INLET BUILDING																
101	INLET ROOM	CONC	SEALED	–	CONC	CONC*	CONC	CONC*	CONC	CONC	CONC	CONC*	CONC	EXP	5600	INSUL GALVALUME PANELS AT ALL AIR SHAFT WALLS ONLY
EMERGENCY EGRESS																
301	PLENUM	CONC	SEALED	–	CONC		CONC		CONC		CONC		CONC	EXP	5600	
302	PLENUM	CONC	SEALED	–	CONC		CONC		CONC		CONC		CONC	EXP	5600	
303	PLENUM	CONC	SEALED	–	CONC		CONC		CONC		CONC		CONC	EXP	5600	
304	PLENUM	CONC	SEALED	–	CONC		CONC		CONC		CONC		CONC	EXP	5600	

DOOR SCHEDULE

DOOR NUMBER	DOOR TYPE	WIDTH	HEIGHT	THICKNESS	MATERIAL	FINISH	REINFORCEMENT	LOUVER	GLASS	FRAME TYPE	DETAIL HEAD	DETAIL JAMB	MATERIAL	FINISH	FIRE RATING	HARDWARE GROUP	REMARKS
INLET BUILDING																	
101	D1	900	2150	45	H.M.	PT	VS		–	F1	H1	J1	H.M.	PT	–	1	THERMALLY BROKEN FRAME
102	D2	2900	3275	45	H.M	PT	VS		–	F2	H2	J2	H.M.	PT	–	–	INSUL COILING DOOR, ELECTRICALLY OPERATED
103	D1	900	2150	45	H.M	PT	VS		–	F1	H3	J3	STL	PT	–	2	THERMALLY BROKEN FRAME
104	D1	900	2150	45	H.M.	PT	VS		–	F1	H3	J3	STL	PT	–	2	THERMALLY BROKEN FRAME
105	D1	900	2150	45	H.M	PT	VS		–	F1	H1	J1	H.M.	PT	–	1	THERMALLY BROKEN FRAME
INLET BUILDING																	
106	D3	1000	1000	45	H.M.	ALUM	–		–	–	–	–	–	ALUM	–	3	

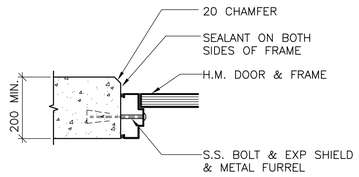

J3

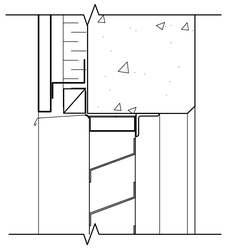

H4

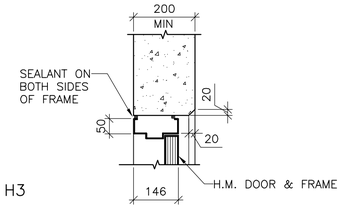

H3

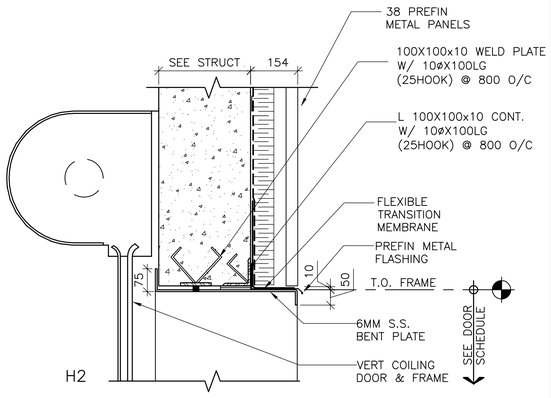

H2

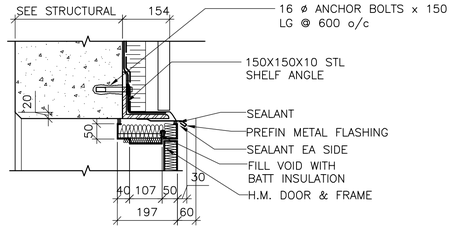

H1

DOOR HEAD TYPES

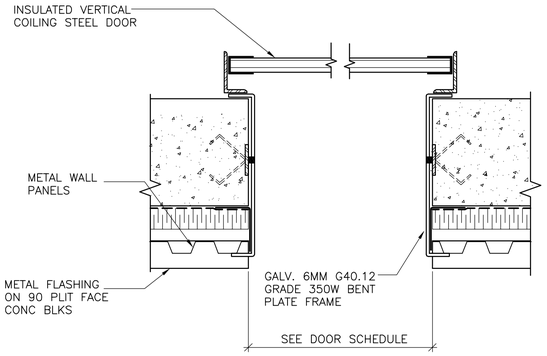

J2 (SIM)

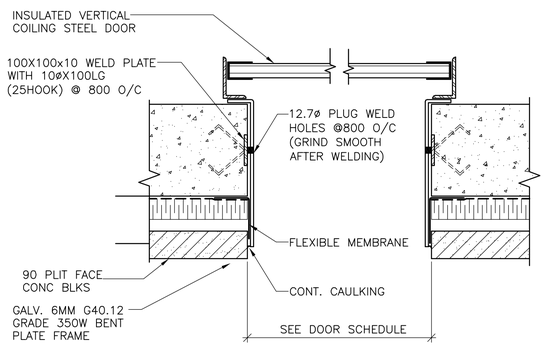

J2

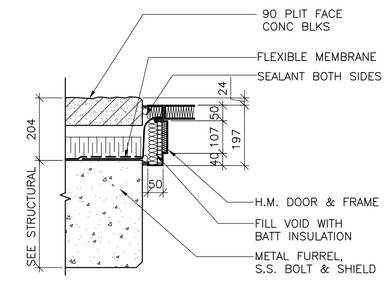

J1

DOOR JAMB TYPES

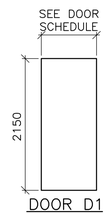

DOOR D1

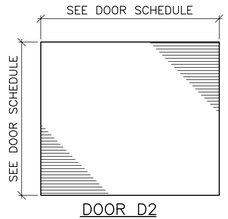

DOOR D2

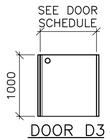

DOOR D3

DOOR ELEVATIONS

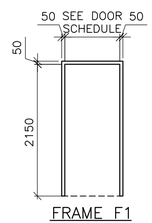

FRAME F1

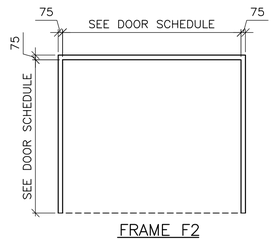

FRAME F2

FRAME ELEVATIONS

GROUP 1 D101, D105

3 BUTT HINGES	TA 314 41/2"x4" NRP	McKINNEY	26D
1 LOCKSET	AU5407 x ASA	YALE	26D
1 WEATHERSTRIP	W29 1/6 + 2/7	KN CROWDER	CA
1 DOOR SWEEP	W24S - 36"	KN CROWDER	CA
1 THRESHOLD	CT11 - 72"	KN CROWDER	CA
1 CLOSER	7500	NORTON	689

GROUP 2 D103, D104

3 BUTT HINGES	TA 314 4-1/2"x4" NRP	McKINNEY	26D
PASSAGE	AU5407 x ASA	YALE	26D
1 WALL STOP	S12P	STANDARD METAL	26D
1 WEATHERSTRIP	W29 1/3 + 2/7	KN CROWDER	CA
1 DOOR SWEEP	W24S - 36"	KN CROWDER	CA
1 THRESHOLD	CT11 - 36"	KN CROWDER	CA

GROUP 3

1 LOCKSET	AU5407 x ASA	YALE	26D

B.M.
ELEV.

NO.	REVISIONS	DATE	BY
00	ISSUED FOR TENDER	06/08/28	WDB

CH2MHILL
Fredericksson Cooper ARCHITECTS
EarthTech A Tyco International Ltd. Company

DESIGNED BY	BS	CHECKED BY	MK
DRAWN BY	GGP/WC	APPROVED BY	AHL
SCALE:		RELEASED FOR CONSTRUCTION BY:	R. SOROKOWSKI
DATE	05/04/04	DATE	06/08/30

ENGINEER'S SEAL

ORIGINAL SIGNED BY
N. COOPER
06/08/30

CONSULTANT DRAWNG NO.
WT-B0001

Winnipeg

THE CITY OF WINNIPEG
WATER AND WASTE DEPARTMENT
ENGINEERING DIVISION

WATER TREATMENT PLANT
TREATED WATER STORAGE
INLET BUILDING

ARCHITECTURAL
DOOR TYPES & DOOR FRAMES DETAILS
ROOM FINISH & DOOR SCHEDULES

CITY FILE NUMBER
SHEET OF
CITY DRAWING NUMBER
1-0601T-D-B0001-001-00D