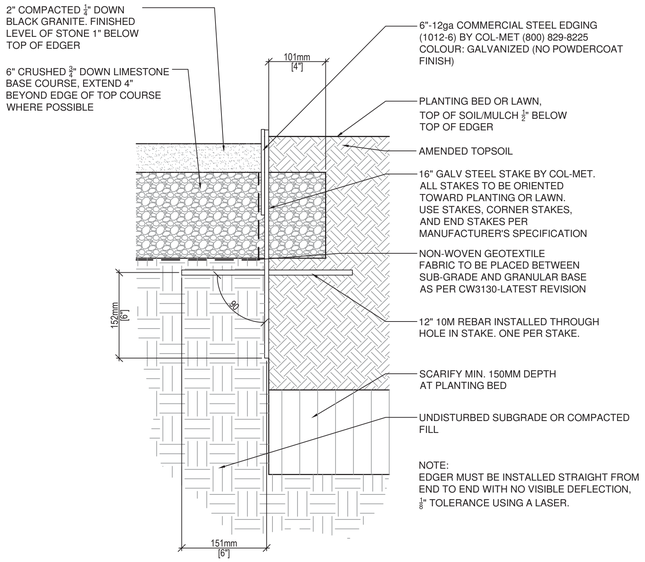

1 CRUSHED STONE SURFACE & STEEL EDGER
1:5 (at 24x36)

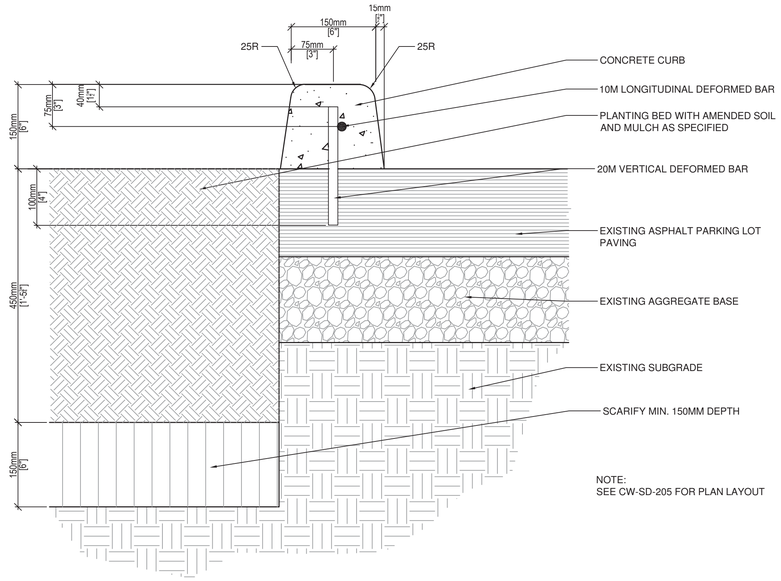

2 DOWELED BARRIER CURB (MODIFIED CW SD-205) & PLANTING BED
1:5 (at 24x36)

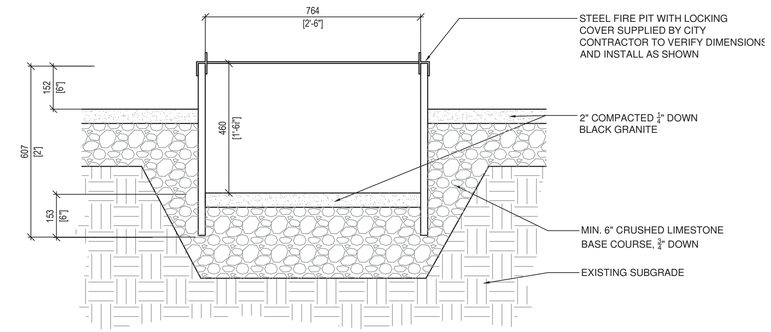

3 STEEL FIRE PIT (INSTALL ONLY)
1:10 (at 24x36)

4 CONCRETE RETAINING WALL
1:10 (at 24x36)

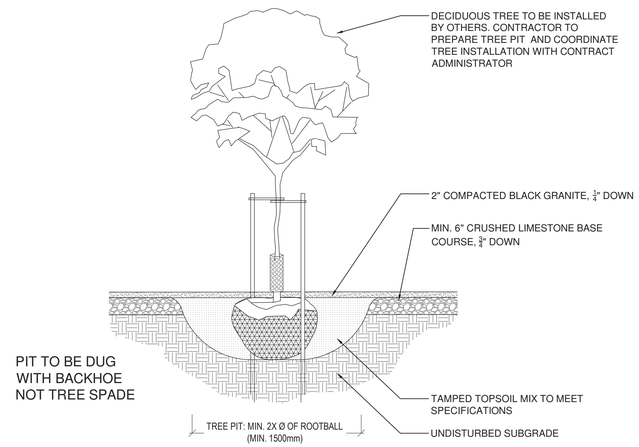

5 TREE PIT DETAIL
1:10 (at 24x36)

WOLFROM ENGINEERING LTD.
CONSULTING ENGINEERS 340 MARIGLAN AVENUE, WINNIPEG, CANADA R2L 0L5 PHONE: (204) 452-0041 FAX: (204) 284-8880

PROVINCE OF MANITOBA
F. D. WOLFROM
07-JUNE-12
REGISTERED ENGINEER

PLAIN PROJECTS
LANDSCAPE ARCHITECTURE & ENVIRONMENTAL DESIGN
200 Cordova Street, Winnipeg, MB R3N 1A1
(204) 930 0272 / www.plainprojects.com

the manitoba association of landscape architects
Elizabeth Wreford Taylor
Member No. 141
june 1/12

Winnipeg
The City of Winnipeg
Planning, Property and Development Department
4-185 King Street, Winnipeg, MB R3B 1J1

Project:
LIVING PRAIRIE MUSEUM SHADE STRUCTURE AND WORKSHOP - 2795 NESS AVENUE

Project Number: 2011-182

Drawing Title:
LANDSCAPE DETAILS

#	Issue/Revision	Date
1	33% DESIGN REVIEW	JAN. 16, 2012
2	66% DESIGN REVIEW	MAR. 19, 2012
3	99% DESIGN REVIEW	MAY 31, 2012
4	ISSUED FOR TENDER	JUNE 5, 2012

Sheet No:
L301

This drawing is property of the Contract Administrator and cannot be reproduced in part or whole without the consent of the Contract Administrator. The contractor is responsible for checking and verifying all levels and dimensions and shall report all discrepancies to the Contract Administrator and obtain clarifications prior to commencing work.