CORDOVA STREET

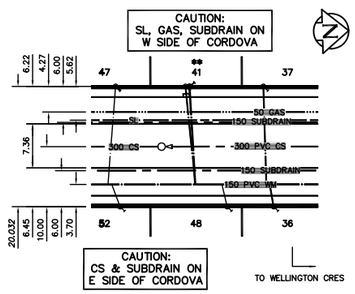

QUEENSTON ST

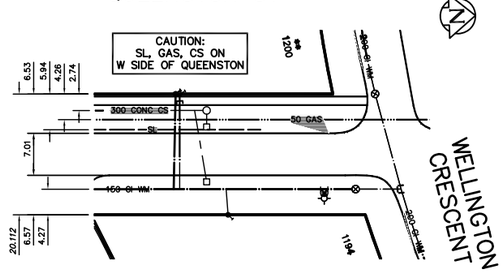

OAK STREET

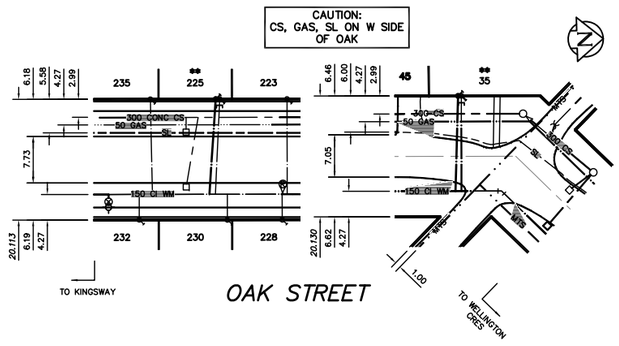

OAK ST

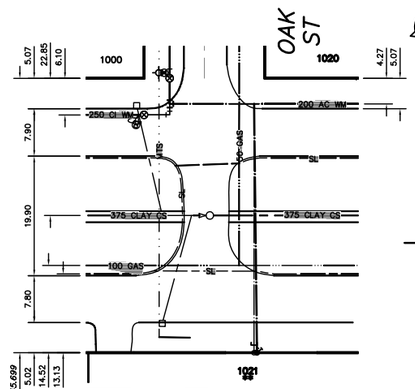

VISCOUNT PLACE

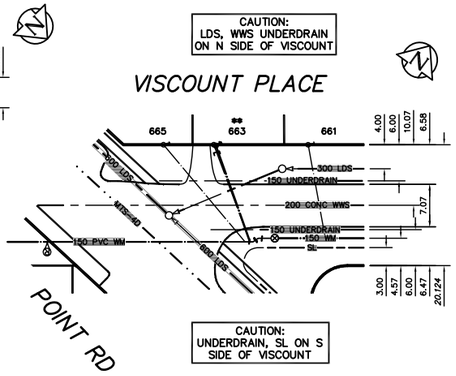

MONTROSE STREET

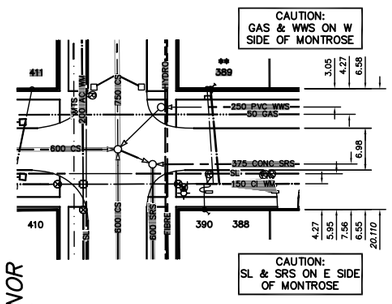

CORYDON AVENUE

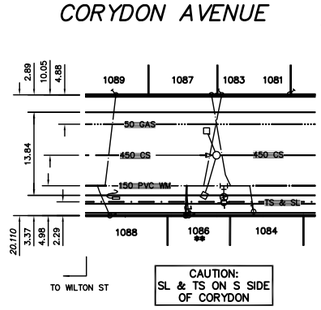

D'ARCY DRIVE

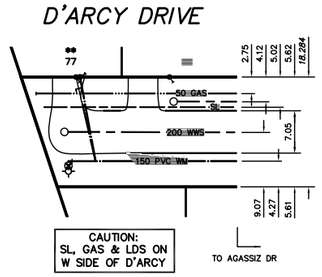

MANCHESTER BOULEVARD S

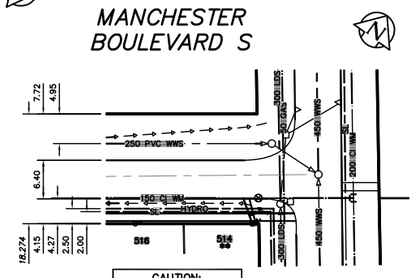

WILDWOOD ST

MERRIAM BOULEVARD

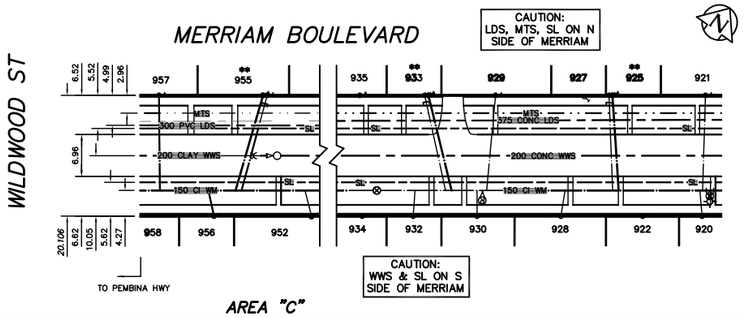

GROSVENOR AVE

KINGS DRIVE

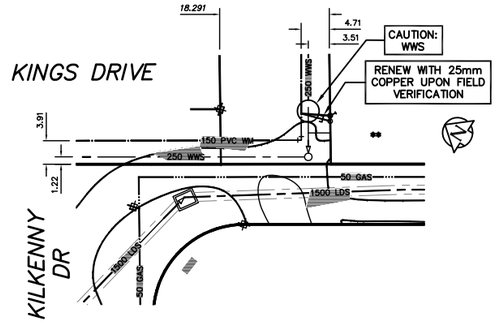

EGERTON ROAD

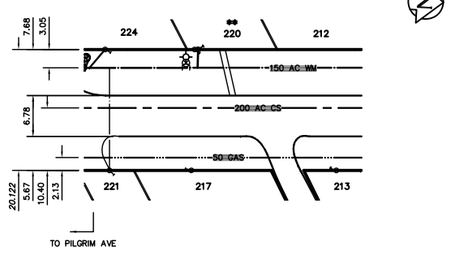

CASTLE AVENUE

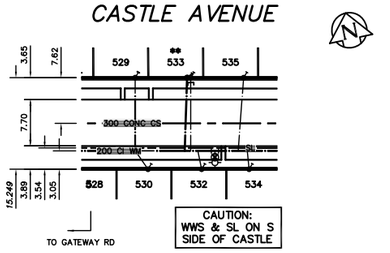

AREA "C" / AREA "B"

BLACKMORE AVENUE

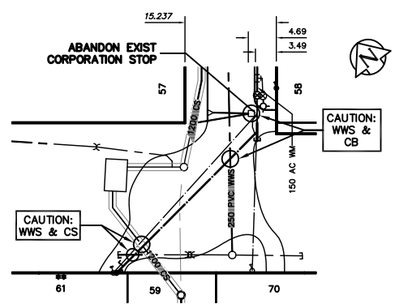

MAYWOOD RD

WESTMOUNT DRIVE

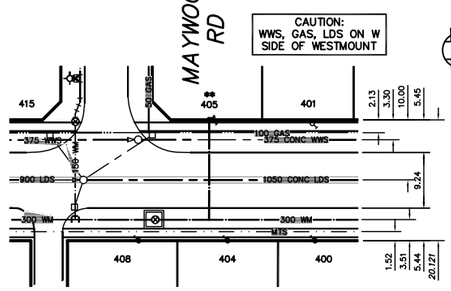

CHALMERS AVENUE

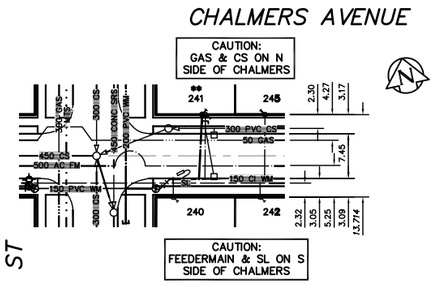

BRAZIER ST

WATER SERVICE INFORMATION

	ADDRESS	SIZE(mm) & TYPE (STREET)	SIZE(mm) & TYPE (PROP.)	SHORT & LONG MEASUREMENT	CORP. LOCATION	REMARKS
**	61 BLACKMORE AVE RESIDENTIAL	20 COPPER	20 COPPER	2.33 NSL HSE 11.61 NNL BLACKMORE	26.5 E OF S/C	RENEW TO ℄ W/20 COPPER –
**	533 CASTLE AVE RESIDENTIAL	12 LEAD	12 LEAD	0.11 WEL HSE 101.77 EEL GATEWAY	OPP S/C	RENEW TO ℄ W/20 COPPER –
**	241 CHALMERS AVE RESIDENTIAL	20 COPPER	20 COPPER	2.84 WEL HSE 8.14 EEL BRAZIER	OPP S/C	RENEW TO ℄ W/20 COPPER –
**	41 CORDOVA ST RESIDENTIAL	20 COPPER	12 LEAD	1.45 NSL HSE 19.51 SSL WELLINGTON	1.3 N OF S/C	RENEW TO ℄ W/20 COPPER –
**	1086 CORYDON AVE RESIDENTIAL	20 COPPER	20 COPPER	2.71 EWL HSE 71.44 EEL WILTON	0.3 W OF S/C	RENEW TO ℄ W/20 COPPER –
**	77 D'ARCY DR RESIDENTIAL	20 COPPER	20 COPPER	5.55 SNL BLDG 74.53 SSL AGASSIZ	3.1 N OF S/C	RENEW TO ℄ W/20 COPPER –
**	220 EGERTON RD RESIDENTIAL	– –	20 COPPER	3.81 N OF SE CRN. 20.84 NNL PILGRIM	–	RENEW TO ℄ W/20 COPPER –
**	202 KINGS DR RESIDENTIAL	25 COPPER	20 COPPER	24.66 WWL BLDG 7.15 EEL KINGS	1.3 E OF S/C	RENEW TO ℄ W/25 COPPER –
**	514 MANCHESTER BLVD S RESIDENTIAL	20 COPPER	– –	2.29 EEL HSE 0.59 WWL WILDWOOD	1.1 W OF S/C	RENEW TO ℄ W/20 COPPER –
**	925 MERRIAM BLVD RESIDENTIAL	20 COPPER	12 LEAD	1.25 WWL HSE 243.15 EEL PEMBINA	0.6 E OF S/C	RENEW TO ℄ W/20 COPPER –
**	933 MERRIAM BLVD RESIDENTIAL	– –	– –	2.05 WEL HSE 211.85 EEL PEMBINA	2.4 E OF S/C	RENEW TO ℄ W/20 COPPER –
**	955 MERRIAM BLVD RESIDENTIAL	20 COPPER	– –	2.25 WEL HSE 110.85 EEL PEMBINA	4.3 W OF S/C	RENEW TO ℄ W/20 COPPER –
**	389 MONTROSE ST RESIDENTIAL	12 LEAD	20 COPPER	3.74 NSL HSE 4.92 NNL GROSVENOR	1.1 N OF S/C	RENEW TO ℄ W/20 COPPER –
**	35 OAK ST RESIDENTIAL	25 COPPER	25 COPPER	1.01 NSL HSE 66.39 WWL WELLINGTON	OPP S/C	RENEW TO ℄ W/25 COPPER –
**	225 OAK ST RESIDENTIAL	20 COPPER	12 LEAD	0.25 SNL HSE 144.90 NNL KINGSWAY	0.7 S OF S/C	RENEW TO ℄ W/20 COPPER –
**	663 VISCOUNT PL RESIDENTIAL	20 COPPER	– –	OPP WL HSE 14.75 EEL POINT	5.9 E OF S/C	RENEW TO ℄ W/20 COPPER –
**	1021 WELLINGTON CRES RESIDENTIAL	50 COPPER	50 COPPER	20.53 NSL HSE 1.65 SNL OAK	OPP S/C	RENEW TO ℄ W/50 COPPER –
**	1200 WELLINGTON CRES RESIDENTIAL	20 COPPER	20 COPPER	6.15 SNL HSE 25.45 SSL WELLINGTON	OPP S/C	RENEW TO ℄ W/20 COPPER SERV. OFF QUEENSTON
**	405 WESTMOUNT DR RESIDENTIAL	20 COPPER	20 COPPER	5.80 SNL HSE 10.00 NNL MAYWOOD	OPP S/C	RENEW TO ℄ W/20 COPPER –

** – PREVIOUSLY FROZEN ON CITY SIDE

APPROXIMATE SEWER DEPTHS

ADDRESS	DEPTH TO INVERT (m) *	ADDRESS	DEPTH TO INVERT (m) *
61 BLACKMORE AVE	4.5	925 MERRIAM BLVD	3.1
533 CASTLE AVE	4.3	933 MERRIAM BLVD	3.3
241 CHALMERS AVE	4.3	955 MERRIAM BLVD	3.3
41 CORDOVA ST	3.6	389 MONTROSE ST	250 WWS 5.0/375 SRS 6.5
1086 CORYDON AVE	3.3	35 OAK ST	3.0
77 D'ARCY DR	UNKNOWN	225 OAK ST	3.6
220 EGERTON RD	3.4	663 VISCOUNT PL	200 WWS 3.1/300 LDS 4.0
202 KINGS DR	4.6	1021 WELLINGTON CRES	5.0
514 MANCHESTER BLVD S	3.7	1200 WELLINGTON CRES	3.1
405 WESTMOUNT DR	4.7		

* CONTRACTOR TO VERIFY IN FIELD

LOCATION APPROVED
UNDERGROUND STRUCTURES

SUPV. U/G STRUCTURES COMMITTEE _____ DATE _____

NOTE:

LOCATION OF UNDERGROUND STRUCTURES AS SHOWN ARE BASED ON THE BEST INFORMATION AVAILABLE BUT NO GUARANTEE IS GIVEN THAT ALL EXISTING UTILITIES ARE SHOWN OR THAT THE GIVEN LOCATIONS ARE EXACT. CONFIRMATION OF EXISTENCE AND EXACT LOCATION OF ALL SERVICES MUST BE OBTAINED FROM THE INDIVIDUAL UTILITIES BEFORE PROCEEDING WITH CONSTRUCTION.

B.M.
ELEV.

COSTRUCTION COMPLETION DATE: YYYY MM DD

NO.	REVISIONS	DATE	BY

DESIGNED BY	RL	CHECKED BY	DB
DRAWN BY	CJH	APPROVED BY	KZ
SCALE: HORIZONTAL	1:500	RELEASED FOR CONSTRUCTION	
VERTICAL			
DATE	2012 06 29	DATE	

PLOT DATE: 2012 06 29

ENGINEER'S SEAL

ORIGINAL SIGNED BY K.R. ZUREK 12/06/29

CONSULTANT DRAWNG NUMBER –

BID OPPORTUNITY: 514–2012
CONTRACT NUMBER: 12

THE CITY OF WINNIPEG
WATER AND WASTE DEPARTMENT
ENGINEERING DIVISION

2012 WATER SERVICE REPLACEMENTS

AREA "B" AND AREA "C"

SHEET 4 OF 4

CITY DRAWING NUMBER D–13017

FILE PATH: R:\DRAWINGS\WATER\RENEWAL\2012_RENEWALS\SERVICE REPLACEMENTS\
FILE NAME: D–13017.dwg