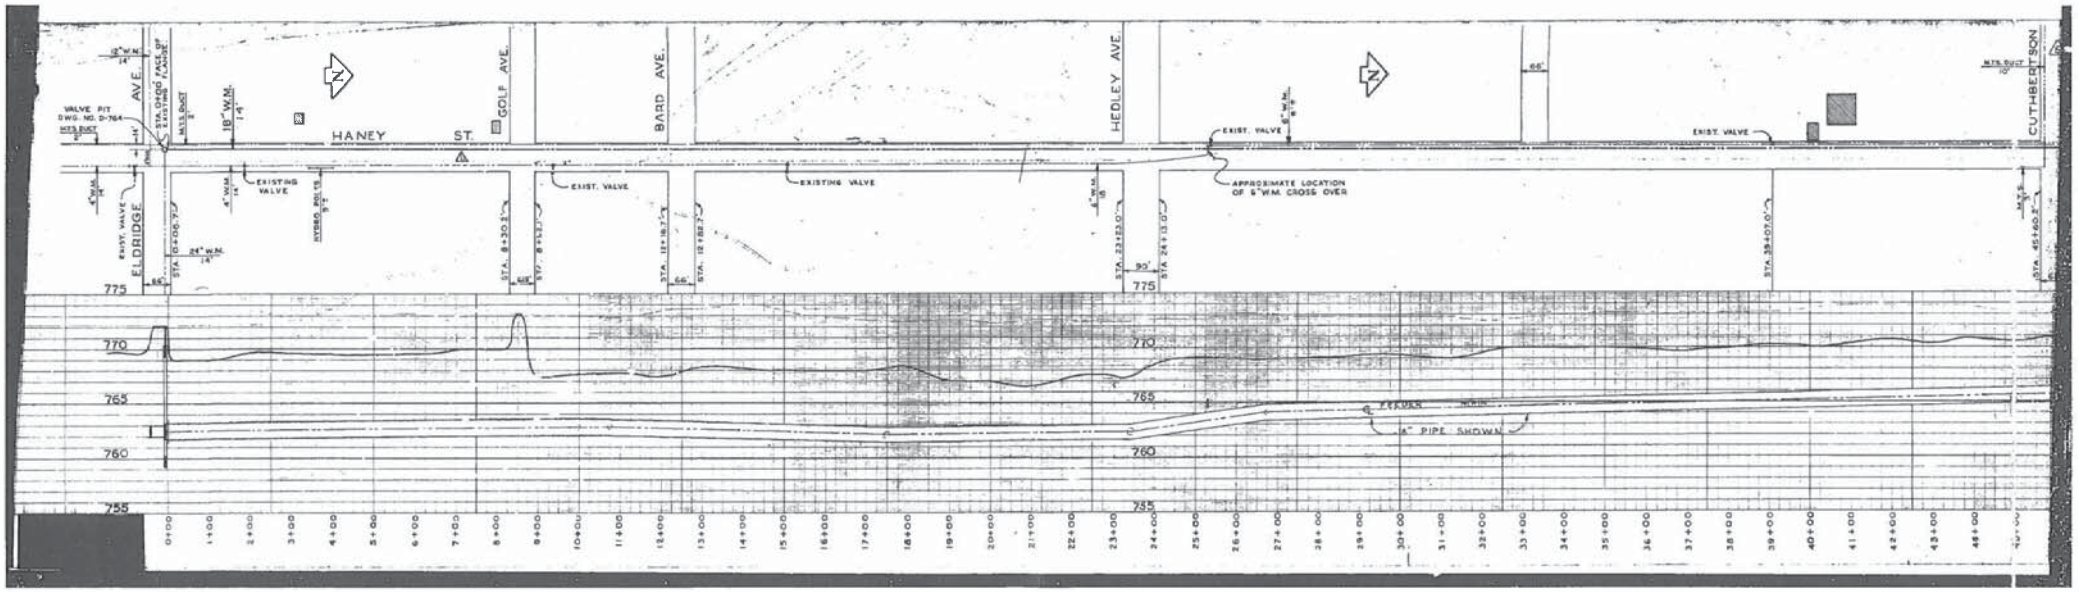
HANEY ST.
ELDRIDGE AVE.
GOLF AVE.
BARD AVE.
HEDLEY AVE.
CUTHBERTSON
EXIST. VALVE
EXISTING VALVE
APPROXIMATE LOCATION OF 6" W.M. CROSS OVER
4" PIPE SHOWN
775
770
765
760
755

DWG # P-153-C