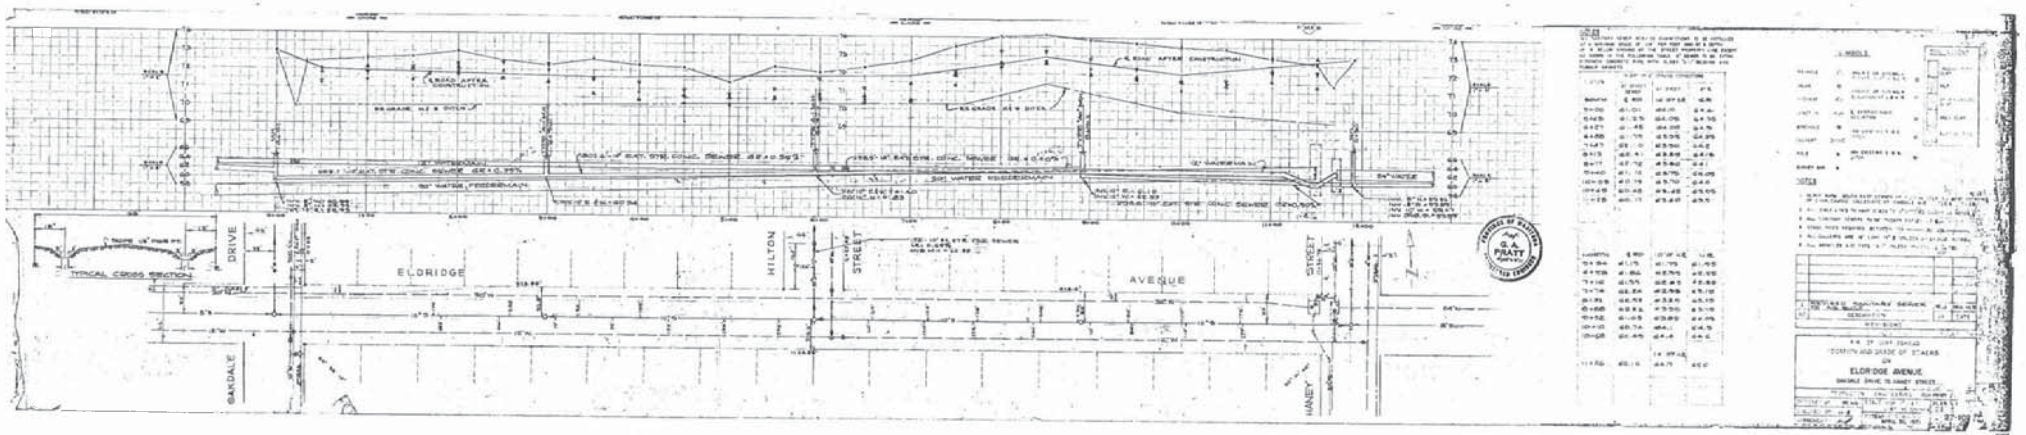
ELDRIDGE
AVENUE
HILTON
STREET
DRIVE
OAKDALE
HANEY
TYPICAL CROSS SECTION
ELDRIDGE AVENUE

DWG # SW - 3775