DAWSON ROAD

25 27 57 63 101

CAUTION: BURIED HIGH VOLTAGE CABLE APPROXIMATELY 900 DEEP (EXACT LOCATION UNKNOWN). SOFT DIG ALL PILES ALONG THIS SECTION OF FENCING

REMOVE EXISTING CHAIN LINK FENCE AND REPLACE WITH 3.05 HIGH CHAIN LINK FENCE WITH 3 STRANDS OF BARBED WIRE

INSTALL MANUAL SECURITY ACCESS GATE WITH 6.10 CLEAR OPENING CENTERED OVER TRACKS (FOR DETAILS REFER TO D-2123)

CAUTION: ABANDONED OIL PIPE (EXACT LOCATION UNKNOWN)

ABANDONED 150 OIL

DETAIL A

INSTALL 3.05 HIGH CHAIN LINK FENCE WITH 3 STRANDS OF BARBED WIRE

PROPOSED ENCROACHMENT (3.00 X 169.00)

CAUTION: GAS MAIN. LOCATION TO BE CONFIRMED PRIOR TO CONSTRUCTION OF FENCE

INSTALL MANUAL PEDESTRIAN GATE

AUTOMATED SECURITY ACCESS GATE (BY OTHERS)

100 GAS

3.00

ABANDONED 600 WM

EXISTING PROPERTY LINE

BOXCAR

REMOVE EXISTING CHAIN LINK FENCE

SCT 609

SWM 700

14E RAIL SWITCH

BUILDING TO BE REMOVED (BY OTHERS)

INSTALL MANUAL SECURITY ACCESS GATE WITH 5.10 CLEAR OPENING CENTERED OVER ROAD (FOR DETAILS REFER TO D-2123)

THIS PORTION OF FENCING TO BE COMPLTETED BY OTHERS

BRANCH 1 AQUEDUCT

ABANDONED 150 OIL

REMOVE EXISTING GATE AND FENCE

CAUTION: ABANDONED OIL PIPE (EXACT LOCATION UNKNOWN)

INSTALL 3.05 HIGH CHAIN LINK FENCE WITH 3 STRANDS OF BARBED WIRE

MESSIER STREET

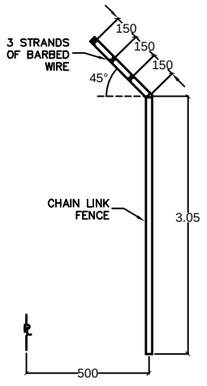

FENCE PROFILE DETAIL
SCALE: N.T.S.

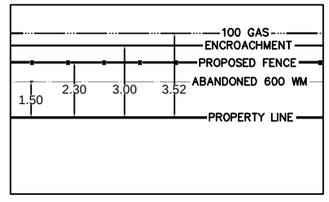

DETAIL A
SCALE: 1:125

METRIC
WHOLE NUMBERS INDICATE MILLIMETRES
DECIMALIZED NUMBERS INDICATE METRES

0.0 10.0 20.0 30.0 40.0 50.0

WARNING

IF POWER EQUIPMENT OR EXPLOSIVES ARE TO BE USED FOR EXCAVATION ON THIS PROJECT THE CONTRACTOR MUST:

1) NOTIFY THE GAS COMPANY OF THE PROPOSED LOCATION OF EXCAVATION.

2) TAKE PRECAUTION TO AVOID DAMAGE TO GAS COMPANY INSTALLATIONS.

SEE PROVINCIAL REGULATION 210/72 FOR DETAILS

LOCATION APPROVED
UNDERGROUND STRUCTURES

SUPV. U/G STRUCTURES COMMITTEE _____ DATE _____

NOTE:

LOCATION OF UNDERGROUND STRUCTURES AS SHOWN ARE BASED ON THE BEST INFORMATION AVAILABLE BUT NO GUARANTEE IS GIVEN THAT ALL EXISTING UTILITIES ARE SHOWN OR THAT THE GIVEN LOCATIONS ARE EXACT. CONFIRMATION OF EXISTENCE AND EXACT LOCATION OF ALL SERVICES MUST BE OBTAINED FROM THE INDIVIDUAL UTILITIES BEFORE PROCEEDING WITH CONSTRUCTION.

B.M.
ELEV.

COSTRUCTION COMPLETION DATE: YYYY MM DD

NO.	REVISIONS	DATE	BY

DESIGNED BY	JM	CHECKED BY	RAS
DRAWN BY	JB/TV	APPROVED BY	RAS
SCALE: HORIZONTAL	1:375	RELEASED FOR CONSTRUCTION	
VERTICAL			R.A. SOROKOWSKI
DATE	2013 04 17	DATE	13.04.17

PLOT DATE: 2013 04 17

ENGINEER'S SEAL

ORIGINAL SIGNED BY R.A. SOROKOWSKI 13.04.17

CONSULTANT DRAWING NUMBER

–

BID OPPORTUNITY: 125–2013

Winnipeg

THE CITY OF WINNIPEG

WATER AND WASTE DEPARTMENT
ENGINEERING DIVISION

PROPOSED SECURITY FENCE INSTALLATION AT

552/598 PLINGUET STREET

SOUTHEAST SITE PLAN

SHEET 4 OF 4

CITY DRAWING NUMBER

D–12863

FILE PATH: R:\DRAWINGS\WATER\RENEWAL\2011_RENEWALS\Plinquet Fence\
FILE NAME: REVISED ADDITIONAL Plinquet Fence DWG.dwg