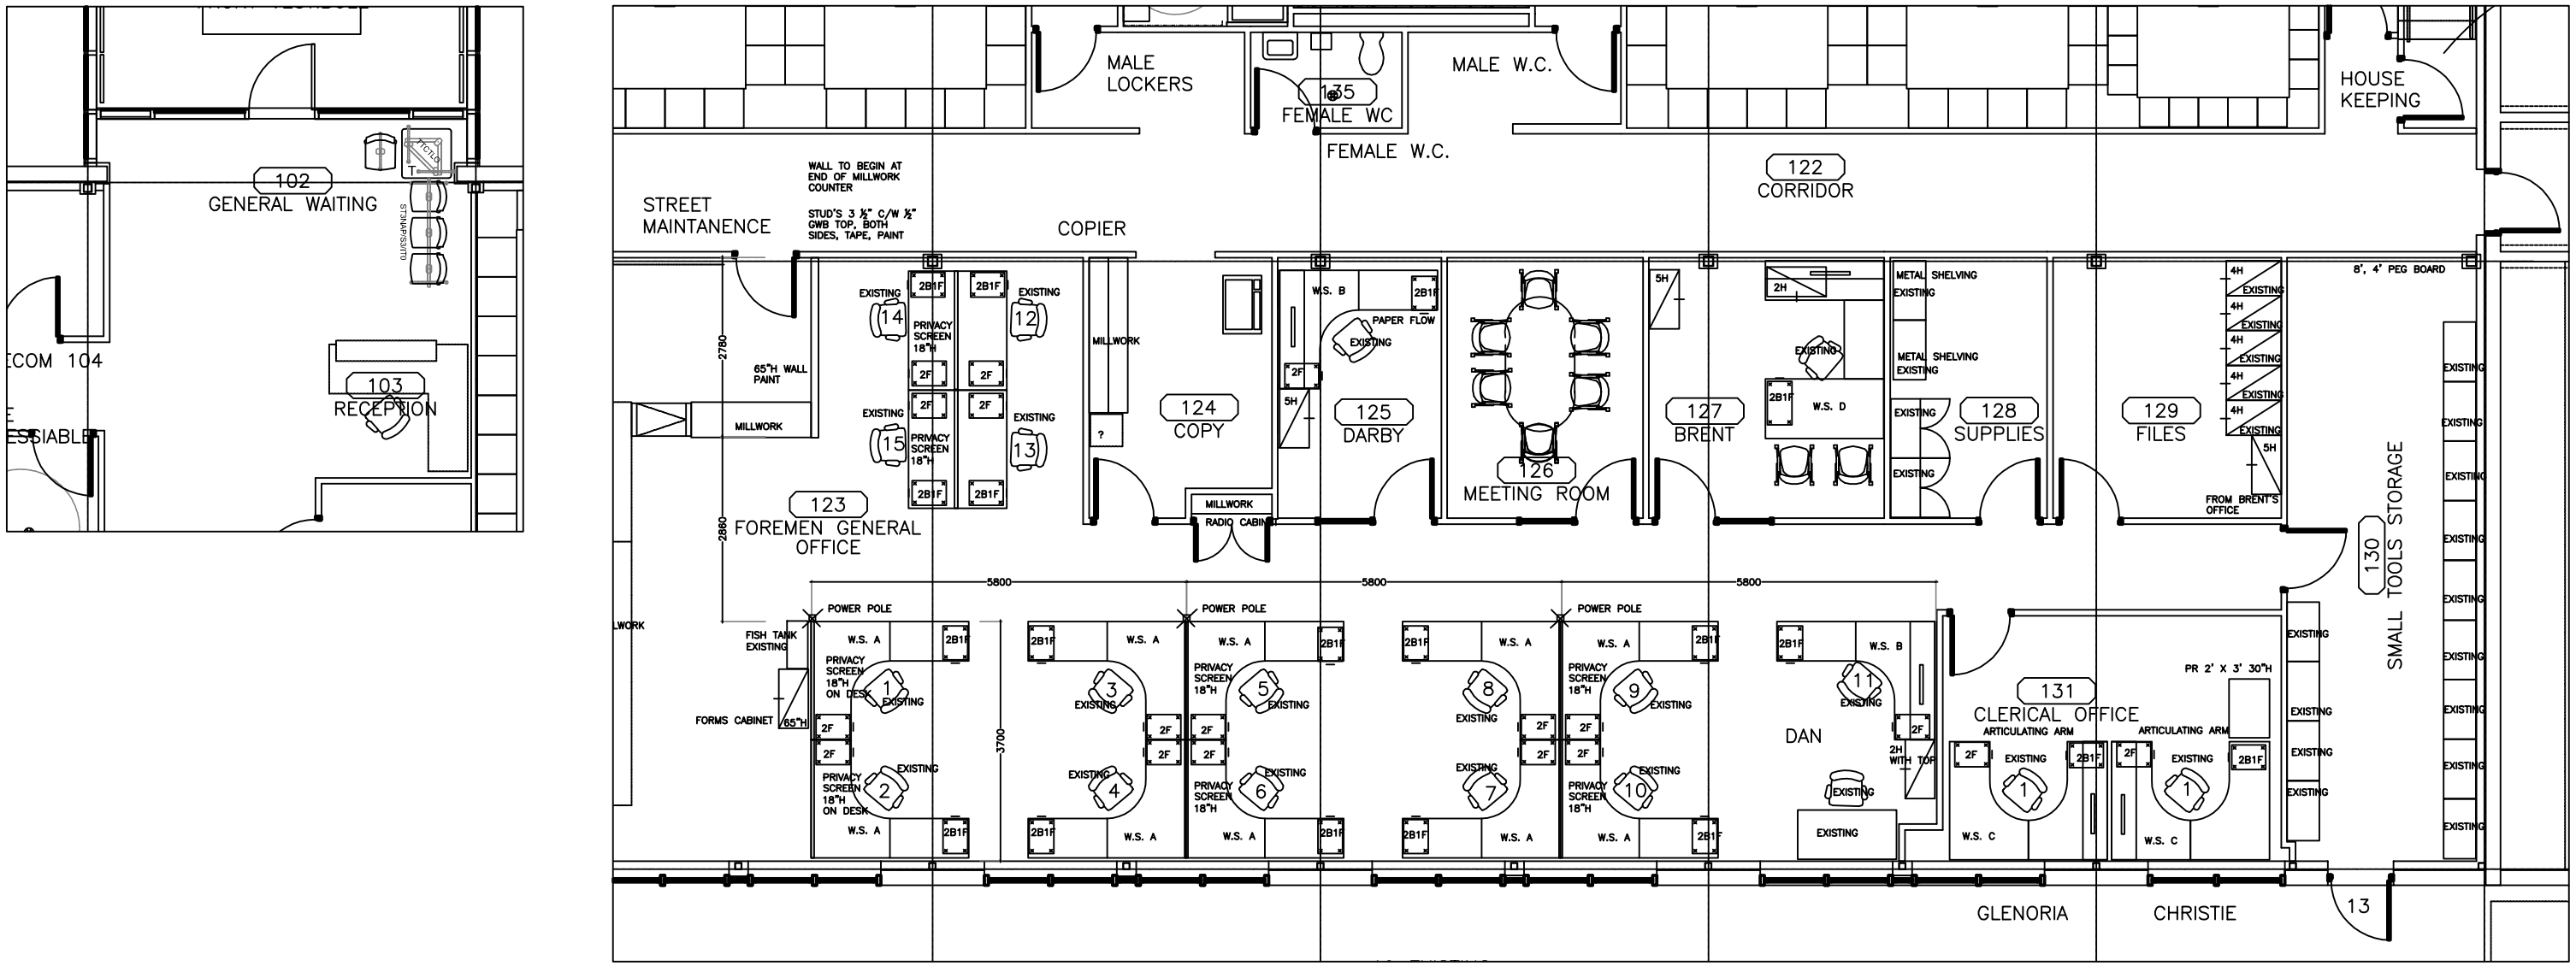

SYNERGY INTERIOR DESIGN INC.
13 ROSEWARNE AVE.
WINNIPEG, MANITOBA R2M 0V8
P 204 233-9159
malvine@synergyinteriors.com

STREETS FURNITURE PLAN

SCALE 1:100

CLIENT EAST YARDS
960 THOMAS AVE. WINNIPEG

©

DATE	DEC 30, 2012	SCALE		REVISIONS	DWG
DRAWN BY	M.G.	CHECKED BY	M.G.		F-7