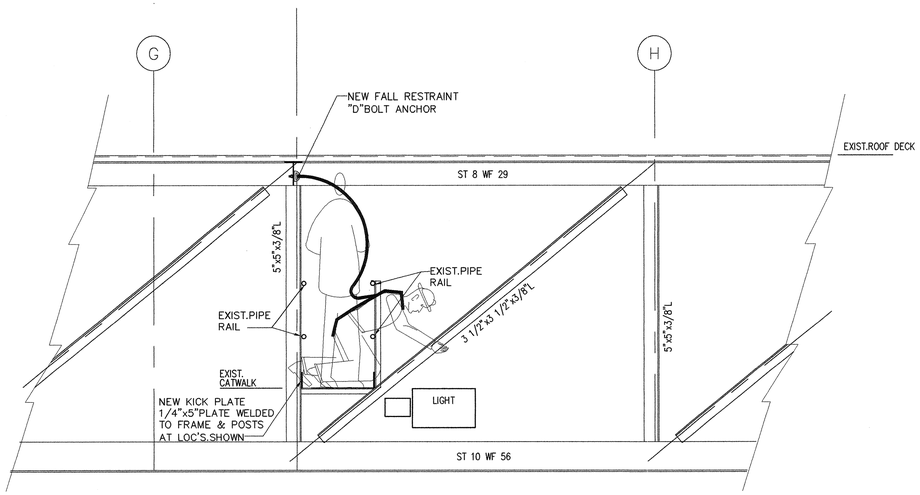

SECTION–FALL RESTRAINT ANCHORS

SCALE: 1/2"=1'–0"

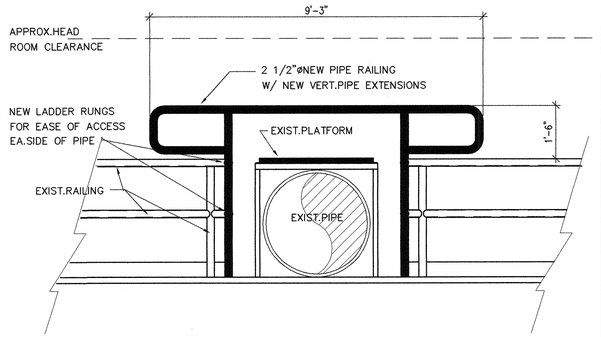

CATWALK OVER DETAIL

SCALE: 1/2"=1'–0"

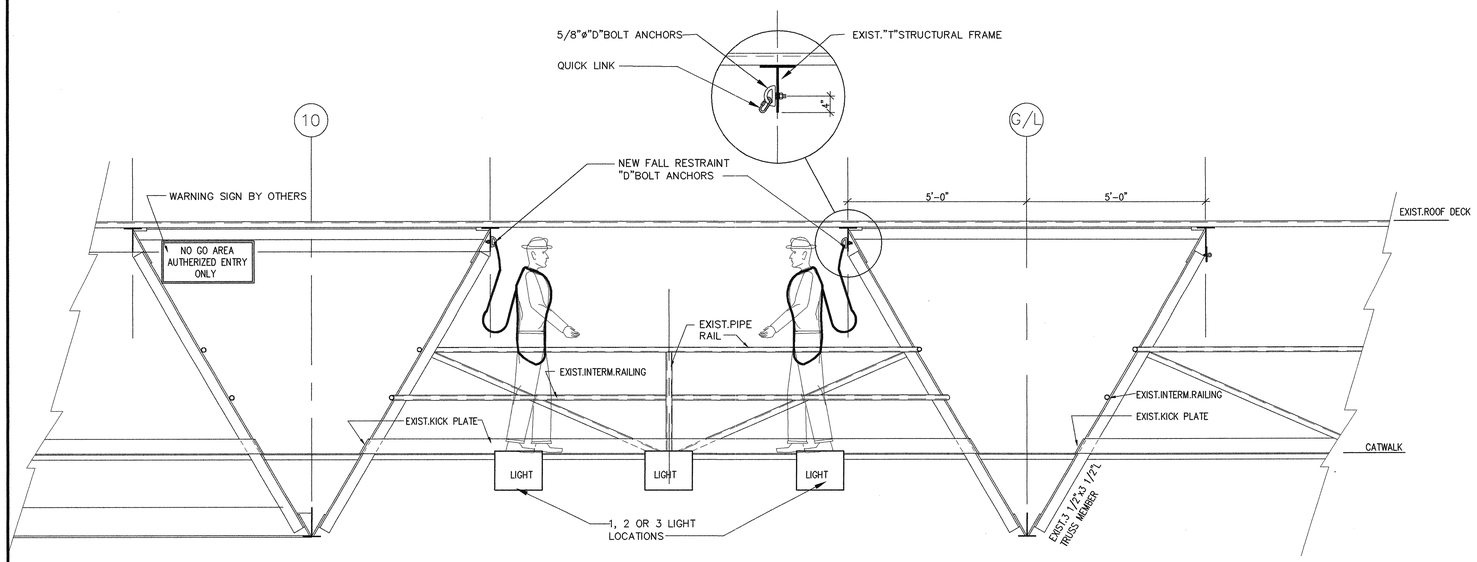

ELEVATION–FALL RESTRAINT ANCHORS

SCALE: 1/2"=1'–0"

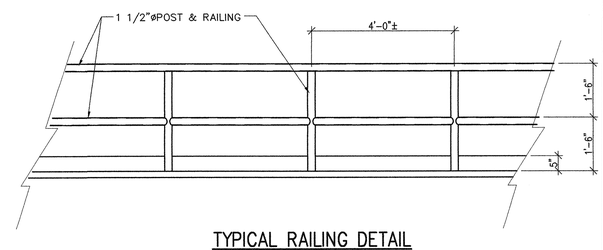

TYPICAL RAILING DETAIL

SCALE: 1/2"=1'–0"

REVISIONS		
0	ISSUED FOR REVIEW	
1	ISSUED FOR CONSTRUCTION	29JUL2013
2	ISSUED FOR TENDER	07AUG2013

SEAL:

PROVINCE OF MANITOBA
D. W. CHARLESON
AUG. 13/2013
REGISTERED ENGINEER

CHARLESON ENGINEERING LIMITED

101–1200 PEMBINA HWY.
WINNIPEG, MB. R3T 2A7
TEL. (204) 895–1474

APEGM
Certificate of Authorization
Charleson Engineering Ltd.
No. 50 Date: AUG. 13/2013

PROJECT:

PAN AM POOL
CATWALK SAFETY IMPROVEMENTS

DRAWING:

CATWALK SECTIONS & DETAILS

SCALE:	DESIGNED BY:
AS SHOWN	D.C.
DATE:	DRAWN BY:
FEB.,2011	LDM
SHEET:	JOB NUMBER:
S–02	

REV. 2