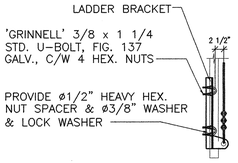

FALL RESTRAINT BRACKET

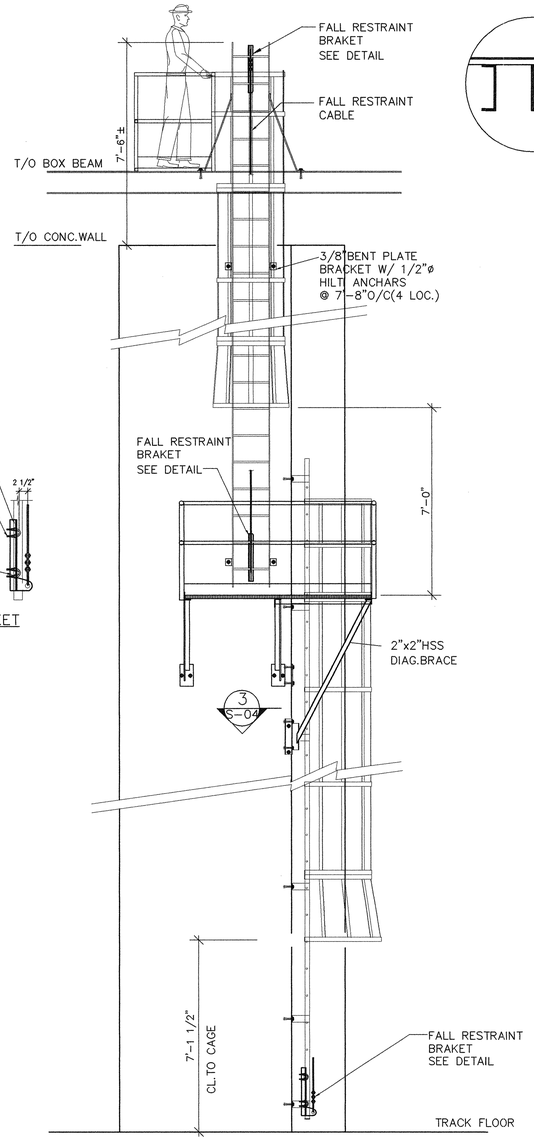

SECTION 1 S-03

SCALE: 3/8"=1'-0"

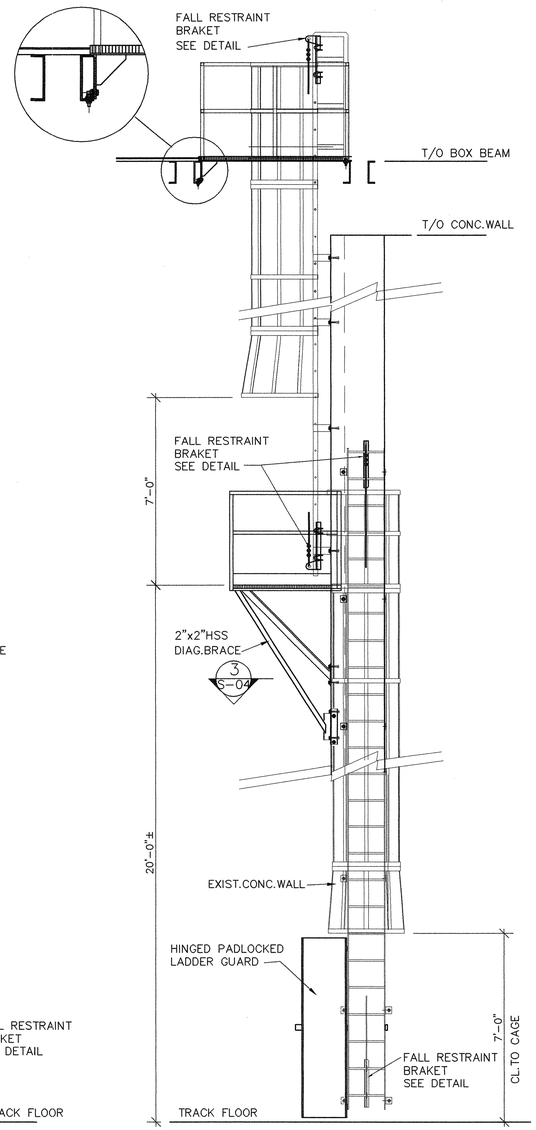

SECTION 2 S-03

SCALE: 3/8"=1'-0"

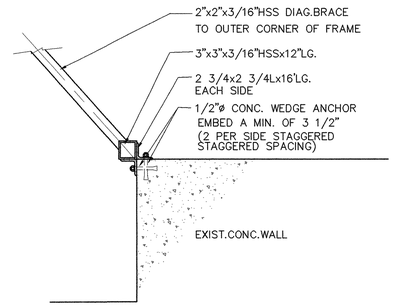

SECTION 3 S-04

SCALE: 1"=1'-0"

REVISIONS		
0	ISSUED FOR REVIEW	
1	ISSUED FOR CONSTRUCTION	29JUL2013
2	ISSUED FOR TENDER	07AUG2013

SEAL:

PROVINCE OF MANITOBA
B. W. CHARLESON
AUG 13/2013
REGISTERED ENGINEER

CHARLESON ENGINEERING LIMITED

101-1200 PEMBINA HWY.
WINNIPEG, MB. R3T 2A7
TEL. (204) 895-1474

APEGM
Certificate of Authorization
Charleson Engineering Ltd.
No. 50 Date: AUG 13/2013

PROJECT:

PAN AM POOL
CATWALK SAFETY IMPROVEMENTS

DRAWING:

EGRESS LADDERS
ELEVATIONS & DETAILS

SCALE:	DESIGNED BY:
AS SHOWN	D.C.
DATE:	DRAWN BY:
JUNE 2013	LDM
SHEET:	JOB NUMBER:
S-04	

REV. 2