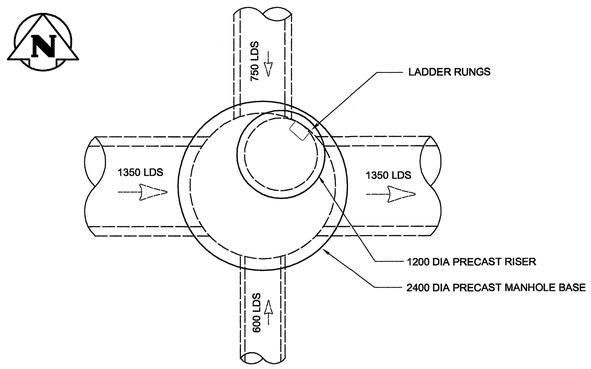

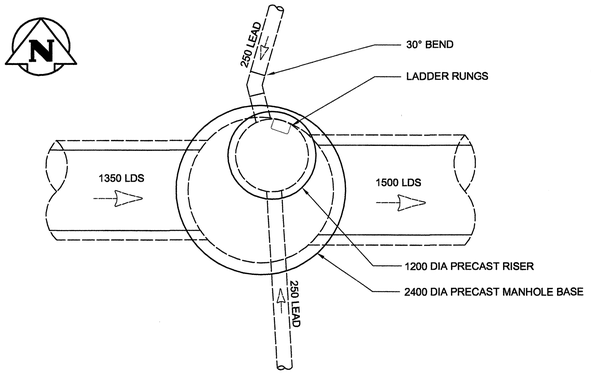

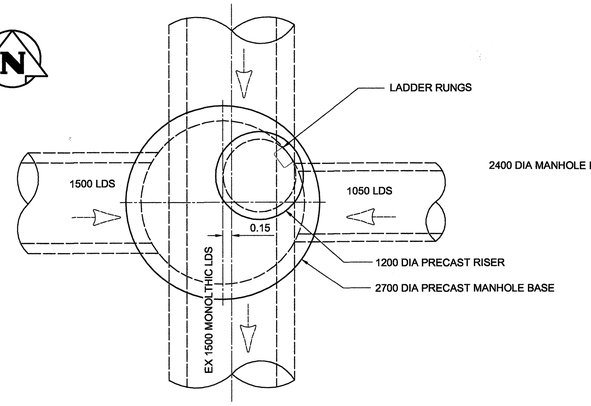

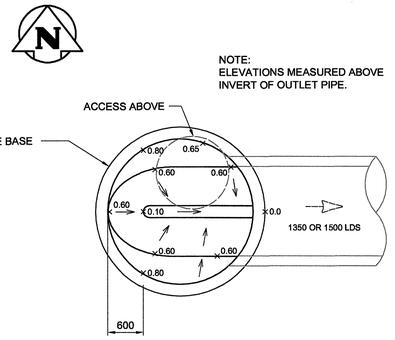

1 MH S104 QUEEN/NESS MANHOLE (PLAN)

C1003 | C1016 — 1 : 50

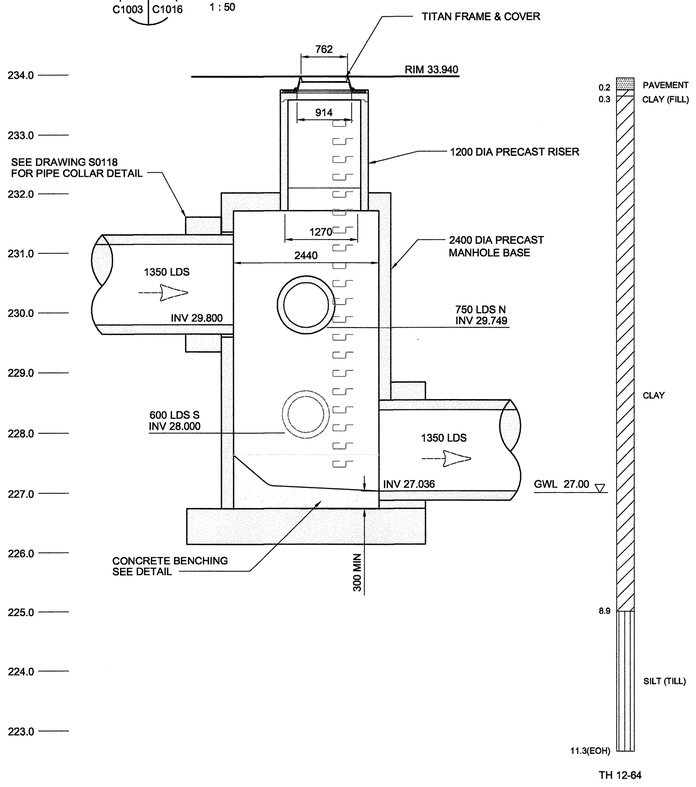

2 MH S104 QUEEN/NESS MANHOLE (SECTION)

C1003 | C1016 — 1 : 50

3 MH S105 CENTURY/NESS MANHOLE (PLAN)

C1004 | C1016 — 1 : 50

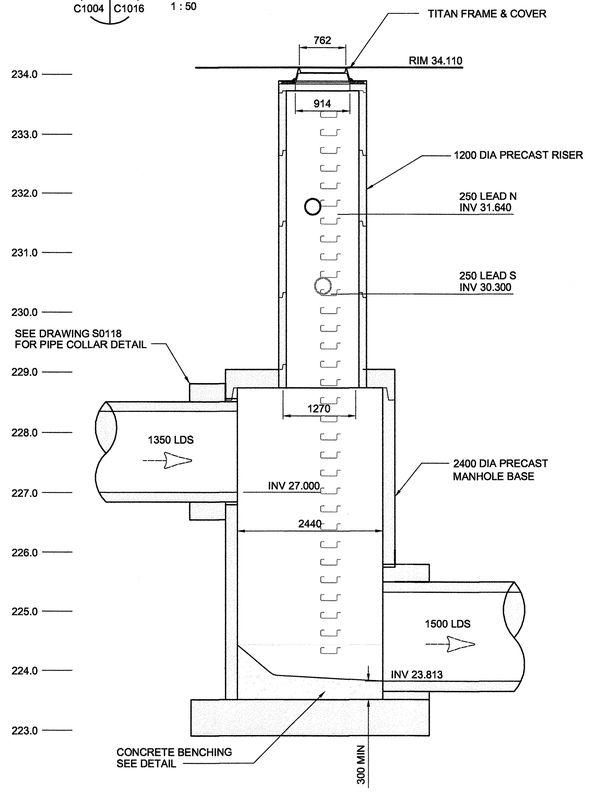

4 MH S105 CENTURY/NESS MANHOLE (SECTION)

C1004 | C1016 — 1 : 50

5 MH S106 CENTURY/NESS MANHOLE (PLAN)

C1004 | C1016 — 1 : 50

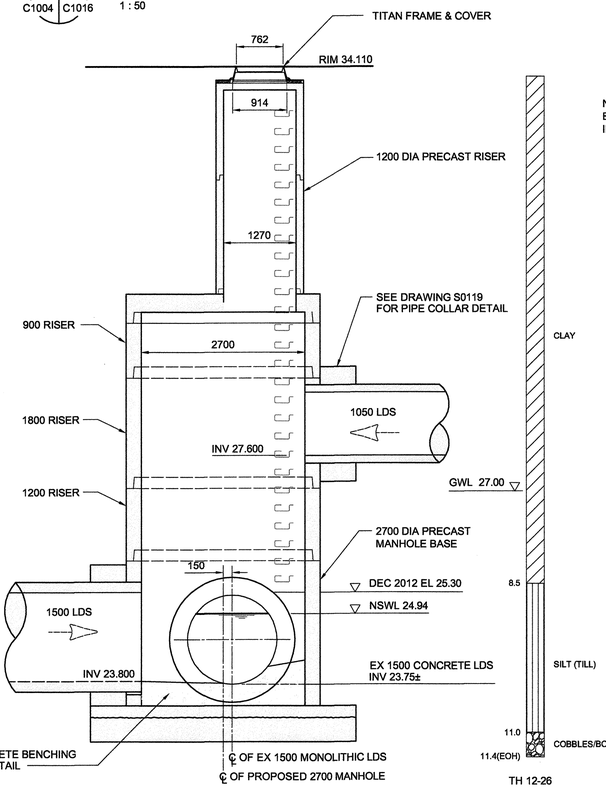

6 MH S106 CENTURY/NESS MANHOLE (SECTION)

C1004 | C1016 — 1 : 50

7 MH S104 & MH S105 CONCRETE BENCHING (PLAN)

C0116 | C1016 — 1 : 50

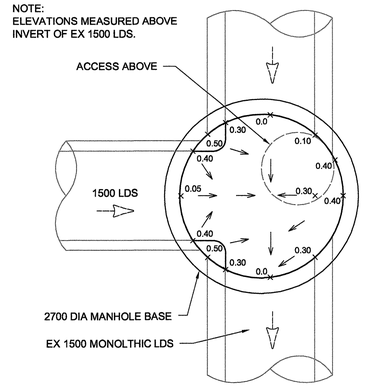

8 MH S106 CONCRETE BENCHING (PLAN)

C0116 | C1016 — 1 : 50

PRELIMINARY DRAWING

NOT TO BE USED FOR CONSTRUCTION

BID OPPORTUNITY No. 425-2013

APEGM Certificate of Authorization
TETRA TECH WEI Inc.
No. 5313 Date: April 30, 2014

NO.	REVISIONS	DATE	BY
01	ISSUED FOR TENDER	13.05.13	
00	ISSUED FOR APPROVAL	13.05.10	BLM

B.M. ELEV.

TETRA TECH

DESIGNED BY	KJM	CHECKED BY	
DRAWN BY	GMD	APPROVED BY	
HOR. SCALE: / VERTICAL:	AS NOTED	RELEASED FOR CONSTRUCTION	
DATE	12.12.10	DATE	

PROVINCE OF MANITOBA — B.L. McINTOSH — Member — 6502 — REGISTERED PROFESSIONAL ENGINEER

CONSULTANT DRAWING NO. 1000120300-DWG-C0116

Winnipeg

THE CITY OF WINNIPEG
WATER AND WASTE DEPARTMENT

FERRY ROAD AND RIVERBEND
COMBINED SEWER RELIEF WORKS
CONTRACT 1

MANHOLE DETAILS

CITY DRAWING NUMBER LD-7120

SHEET 16 OF 26

C0116