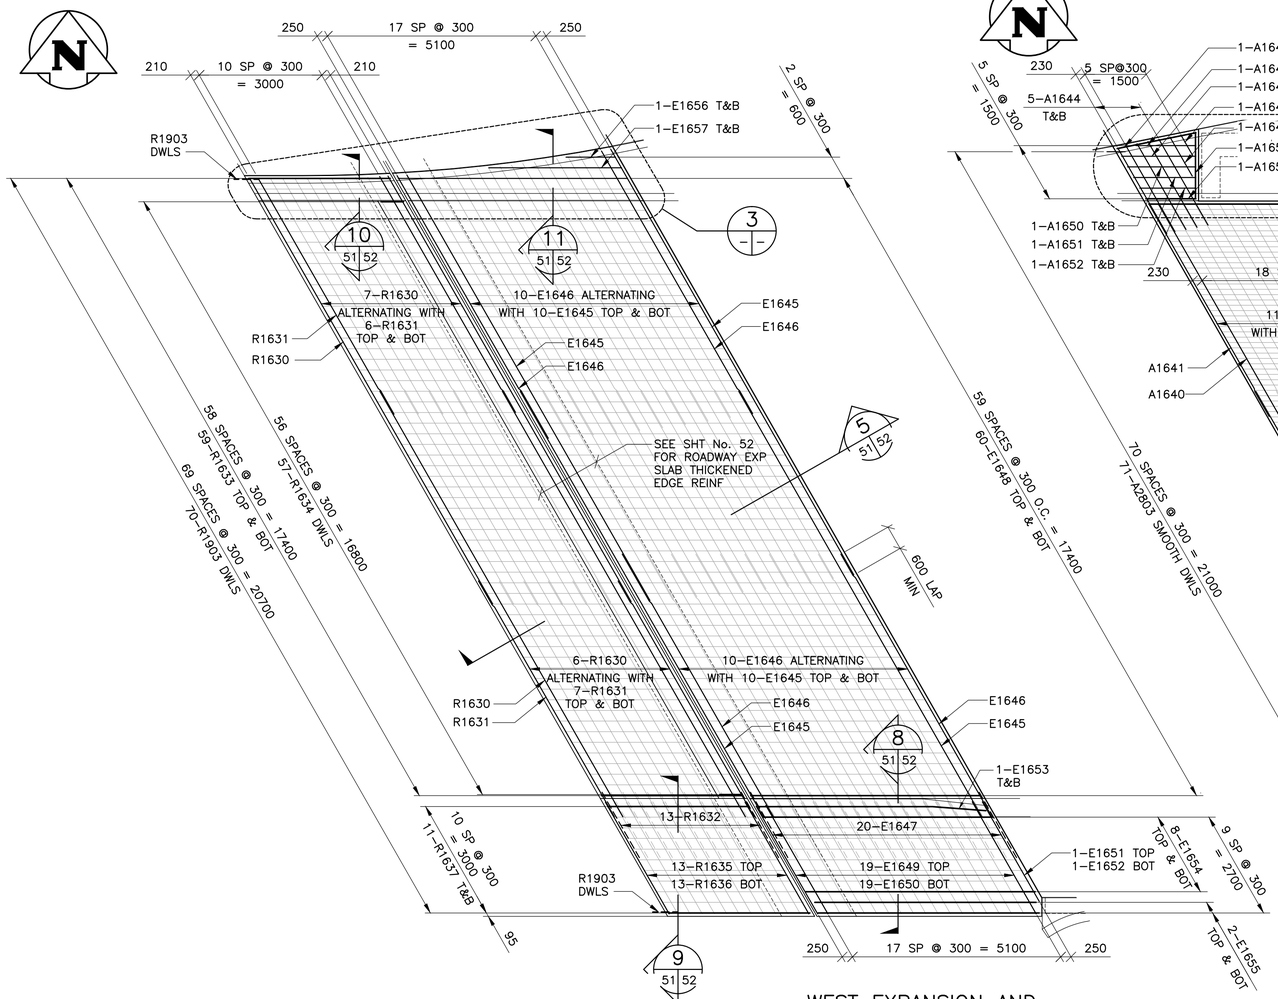

1 WEST EXPANSION AND ROADWAY SLAB REINF
1 : 75

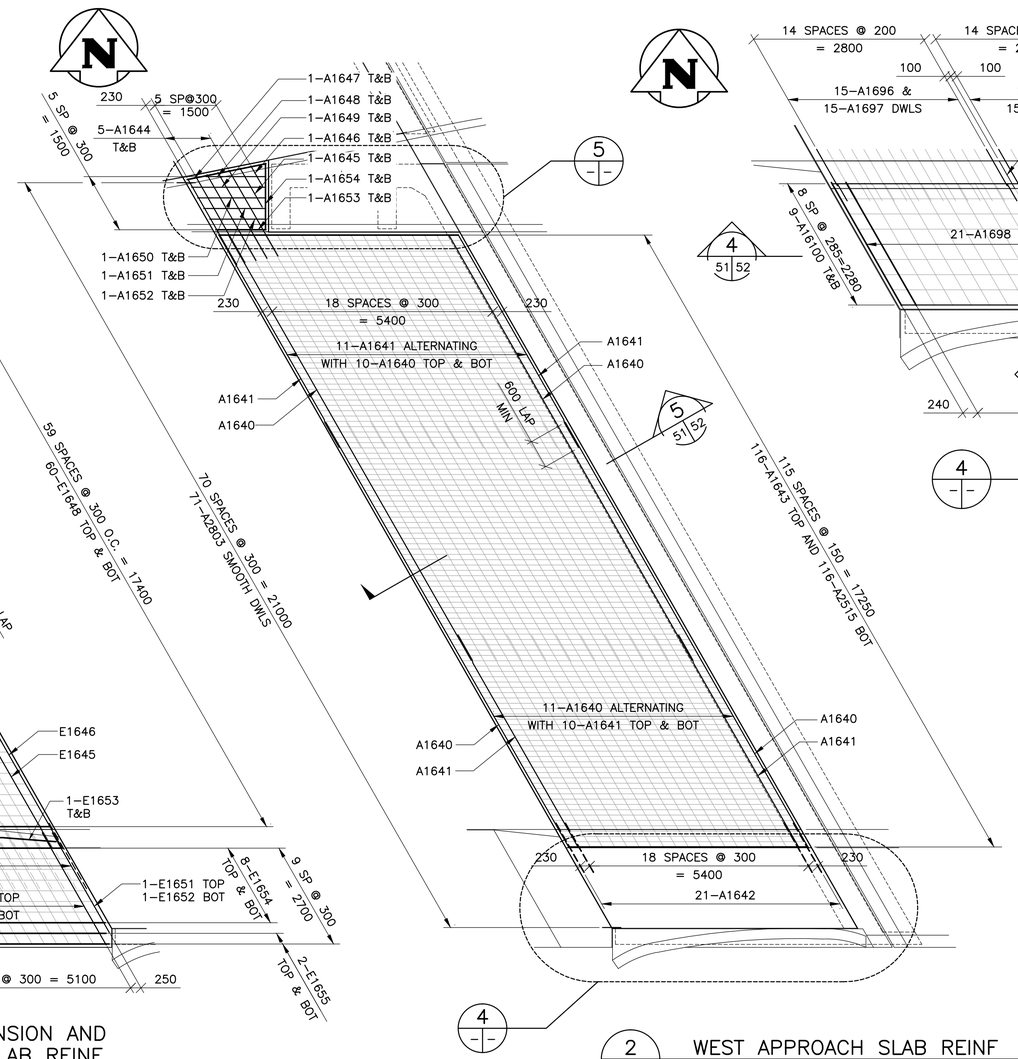

2 WEST APPROACH SLAB REINF
1 : 75

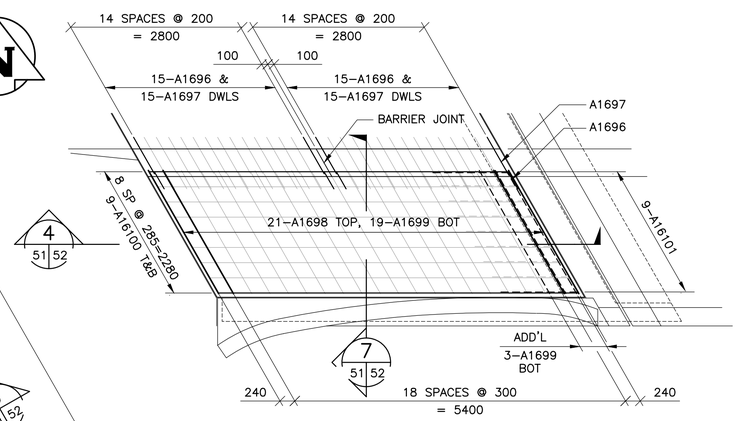

4 WEST APPROACH SIDEWALK REINF
1 : 50

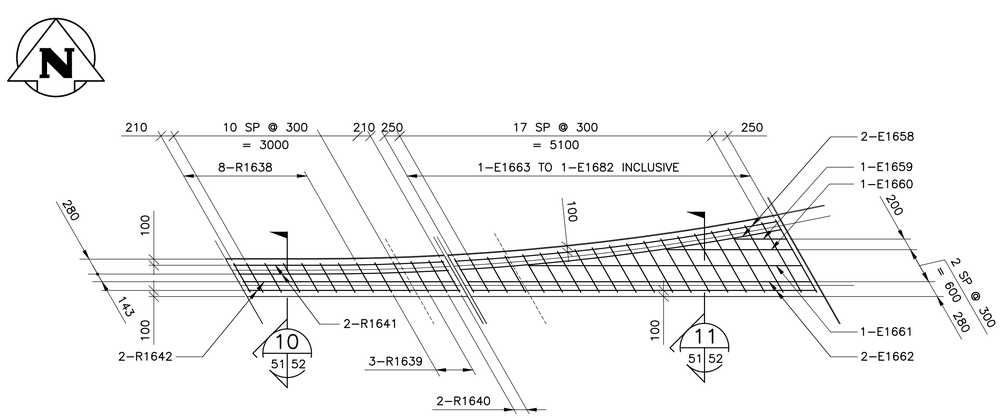

3 EXPANSION AND ROADWAY SLAB – MEDIAN BARRIER REINF
1 : 50

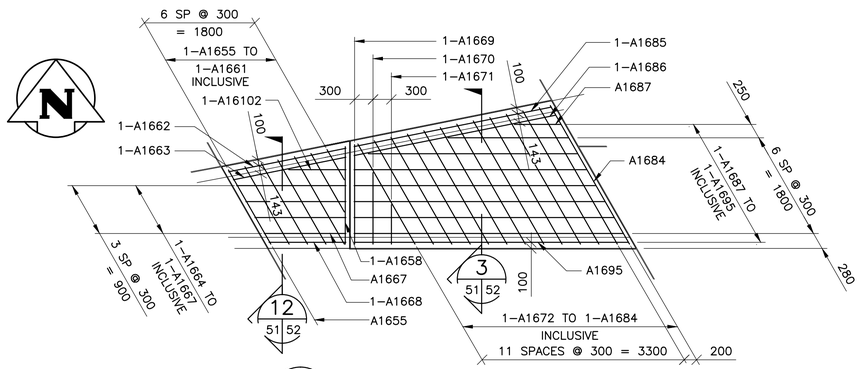

5 MEDIAN BARRIER OVER WINGWALL REINF
1 : 50

NOTE:

LOCATE REINFORCING SPLICES NOT INDICTED ON THE DRAWINGS AT POINTS OF MINIMUM STRESS. LOCATIONS OF SPICES TO BE APPROVED BY CONTRACT ADMINISTRATOR.

APEGM
Certificate of Authorization
TETRA TECH WEI Inc.
No. 5313 Date: April 30, 2014

NO.	REVISIONS	DATE	BY
0	ISSUED FOR TENDER	13.12.09	V.B.

B.M. ELEV. F.B.

TETRA TECH

DESIGNED BY	D.M.	CHECKED BY	V.B.
DRAWN BY	G.I.	APPROVED BY	E.F.S.
HOR. SCALE: / VERTICAL:	AS NOTED	RELEASED FOR CONSTRUCTION	DATE
DATE	13.07.18	ORIGINAL SIGNED	13.12.09

D. BURMEY, P.ENG.
BRIDGE PROJECTS ENGINEER

PROVINCE OF MANITOBA
ORIGINAL SIGNED 13.12.09
V. BANTHIA
Member
23477
REGISTERED PROFESSIONAL ENGINEER

CONSULTANT DRAWING NO.
1300070700-DWG-S0051

Winnipeg

THE CITY OF WINNIPEG
PUBLIC WORKS DEPARTMENT
ENGINEERING DIVISION

PORTAGE AVENUE TWIN BRIDGES
OVER STURGEON CREEK
REHABILITATION AND RELATED WORKS

CITY DRAWING NUMBER
B178-14-051

SHEET 51 OF 70

PHASE 2 CONSTRUCTION
SOUTH STRUCTURE
WEST APPROACH SLAB REINFORCING

51