D SIZE 22" x 34" (559mm x 864mm)

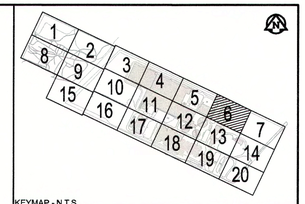

KEYMAP - N.T.S.

METRIC
WHOLE NUMBERS INDICATE MILLIMETRES
DECIMALIZED NUMBERS INDICATE METRES

APEGM
Certificate of Authorization
T2 Utility Engineers Inc.
No. 5652 Date:_____

U/G UTILITY LEGEND	
GAS	GAS
G.S.	GAS SERVICE
WM	WATER
W.S.	WATER SERVICE
WWS	WASTE WATER SEWER
WWS LAT.	WASTE WATER SEWER LATERAL
LDS	LAND DRAINAGE SEWER
LDS LAT.	LAND DRAINAGE SEWER LATERAL
BE	BURIED ELECTRIC
BE-SL	BURIED ELECTRIC STREET LIGHT
GRD	GROUND WIRE
UNK	UNKNOWN
FOC	FIBRE OPTIC CABLE
TV	CABLE TV
BT	BURIED TELECOMMUNICATIONS
O/H	OVERHEAD WIRE
	QUALITY LEVEL "B"
	QUALITY LEVEL "C"
	QUALITY LEVEL "D"
	TEST HOLE (QL-A)
	CONTINUATION ARROW
	FLOW ARROW
	END CAP
	NOT SURVEYED, LOCATION BASED ON FIELD OBSERVATION
#	NOT SURVEYED, LOCATION BASED ON RECORD INFORMATION

BID OPPORTUNITY NO. 206-2014

EXISTING	LEGEND - PLAN	NEW	EXISTING	LEGEND - PLAN	NEW	EXISTING	LEGEND - PROFILE	NEW
150 WM	WATERMAIN	150 WM		CURB STOP		150 WM	WATERMAIN	150 WM
	HYDRANT			REDUCER			HYDRANT	
	VALVE			COUPLING			VALVE	
300 LDS	LAND DRAINAGE SEWER	300 LDS		ANODE		300 LDS	LAND DRAINAGE SEWER	300 LDS
250 WWS	WASTE WATER SEWER	250 WWS		LAMP STANDARD		250 WWS	WASTE WATER SEWER	250 WWS
	MANHOLE			TREE			PAVEMENT CROWN	
	CATCH BASIN			HYDRO POLE			N/W PROPERTY LINE	
	CURB INLET			BENCH MARK			S/E PROPERTY LINE	
	CULVERT						N/W GUTTER	
	PIPE ABANDONMENTS						S/E GUTTER	
	SURVEY BAR							

LOCATION APPROVED
UNDERGROUND STRUCTURES

SUPR. U/G STRUCTURES COMMITTEE _____ DATE _____

NOTE:
LOCATION OF UNDERGROUND STRUCTURES AS SHOWN ARE BASED ON THE BEST INFORMATION AVAILABLE. BUT NO GUARANTEE IS GIVEN THAT ALL EXISTING UTILITIES ARE SHOWN OR THAT THE GIVEN LOCATIONS ARE EXACT. CONFIRMATION OF EXISTENCE AND EXACT LOCATION OF ALL SERVICES MUST BE OBTAINED FROM THE INDIVIDUAL UTILITIES BEFORE PROCEEDING WITH CONSTRUCTION.

NO.	REVISIONS	YY/MM/DD	BY
1	ISSUED FOR TENDER	14/04/08	J.C

T2 utility engineers
1-855-222-T2UE | WWW.T2UE.COM

AECOM

DESIGNED BY		CHECKED BY	RG , JB
DRAWN BY	AJW	APPROVED BY	LEA
HOR. SCALE	1:250	RELEASED FOR CONSTRUCTION	
VERT. SCALE			
DATE	30-JAN-14	DATE	08/04/2014

PROFESSIONAL'S SEAL
PROVINCE OF MANITOBA
Z. PAN
Member
31143
2014/04/08
REGISTERED PROFESSIONAL ENGINEER

CONSULTANT DRAWING NO.
60311768-C-06

Winnipeg

THE CITY OF WINNIPEG
WATER AND WASTE DEPARTMENT

WINNIPEG NORTH END WATER POLLUTION CONTROL CENTRE

AREA SITE PLAN 6

SHEET 6 of 20

CITY DRAWING NUMBER 1-0101A-G0002-006

T2ue FILE NAME: P:\60311768\900-Work\910-CAD\98-TRANSFERINBOX\from T2 14-04-04\sendfiles archive\61000277 - T2UE - UTIL - TH LOCATIONS_Standard (61000277 - T2UE - UTIL - TH LOCATIONS_R1.dwg Saved By: rezvesbuca
PLOT: 4/7/2014 5:18:26 PM