BRAEMAR AVENUE

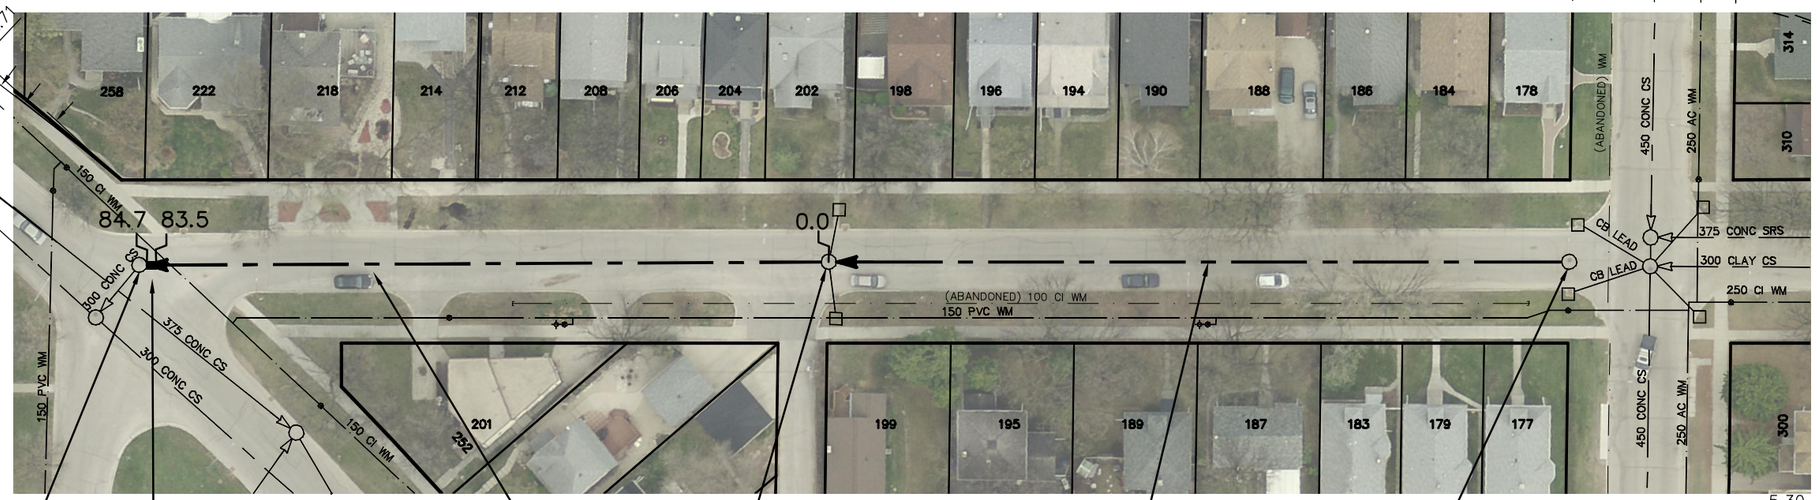

SEWER JUNCTION INFORMATION FROM SEWER VIDEO INSPECTION SEWER ID S-MA50010706		
DISTANCE FROM MH ID S-MH50008685		
DISTANCE	DIAMETER	CLOCK
10.1	150	10
17.6	150	2
20.9	150	10
41.1	150	11
44.8	150	2
52.5	150	11
55.5	150	1
62.6	150	2
69.2	150	1
75.1	150	11
81.5	150	1

SEWER JUNCTION INFORMATION FROM SEWER VIDEO INSPECTION SEWER ID S-MA50010707		
DISTANCE FROM MH ID S-MH50008686		
DISTANCE	DIAMETER	CLOCK
0.5	150	10
7.7	150	2
15.9	150	2
38.4	150	3
42.8	150	10
49.6	150	3
76.3	150	1
81.0	150	3

WARNING

IF POWER EQUIPMENT OR EXPLOSIVES ARE TO BE USED FOR EXCAVATION ON THIS PROJECT THE CONTRACTOR MUST:

1) NOTIFY THE GAS COMPANY OF THE PROPOSED LOCATION OF EXCAVATION.

2) TAKE PRECAUTION TO AVOID DAMAGE TO GAS COMPANY INSTALLATIONS.

SEE PROVINCIAL REGULATION 210/72 FOR DETAILS

METRIC
WHOLE NUMBERS INDICATE MILLIMETRES
DECIMALIZED NUMBERS INDICATE METRES

0.0 10.0 20.0 30.0 40.0

LOCATION APPROVED
UNDERGROUND STRUCTURES

SUPV. U/G STRUCTURES COMMITTEE — DATE

NOTE:

LOCATION OF UNDERGROUND STRUCTURES AS SHOWN ARE BASED ON THE BEST INFORMATION AVAILABLE BUT NO GUARANTEE IS GIVEN THAT ALL EXISTING UTILITIES ARE SHOWN OR THAT THE GIVEN LOCATIONS ARE EXACT. CONFIRMATION OF EXISTENCE AND EXACT LOCATION OF ALL SERVICES MUST BE OBTAINED FROM THE INDIVIDUAL UTILITIES BEFORE PROCEEDING WITH CONSTRUCTION.

B.M.
ELEV.

CONSTRUCTION COMPLETION DATE: YYYY MM DD

NO.	REVISIONS	DATE	BY

DESIGNED BY	SC	CHECKED BY	SC
DRAWN BY	MA	APPROVED BY	KZ
SCALE: HORIZONTAL / VERTICAL	1:750	RELEASED FOR CONSTRUCTION	
DATE	2014 10 08	DATE	

PLOT DATE: 2014 10 08

ENGINEER'S SEAL

ORIGINAL SIGNED BY S.R.J. COURNOYER 14-10-07

CONSULTANT DRAWING NUMBER

–

Winnipeg

THE CITY OF WINNIPEG
WATER AND WASTE DEPARTMENT
ENGINEERING DIVISION

2014 SEWER RENEWALS
BY CIPP LINING – CONTRACT 12

BRAEMAR AVENUE

MH AT DUBUC STREET (N PL) TO
MH AT ENFIELD CRESCENT (E OF CL)

SHEET 8 OF 66

CITY DRAWING NUMBER

10819

BID OPPORTUNITY: 946-2014
CONTRACT NUMBER: 12

FILE PATH: R:\DRAWINGS\SEWER\2014 RENEWALS\EPR AND TPR\Contract 12\
FILE NAME: 10819.dwg