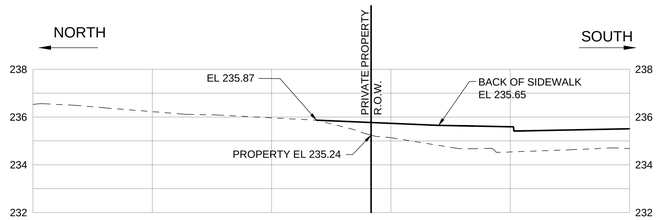

1 SECTION AT STATION 2+48 NORTH
1 : 125

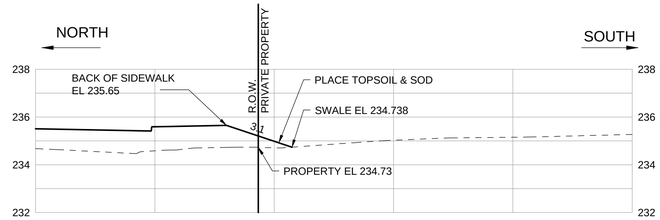

2 SECTION AT STATION 2+48 SOUTH
1 : 125

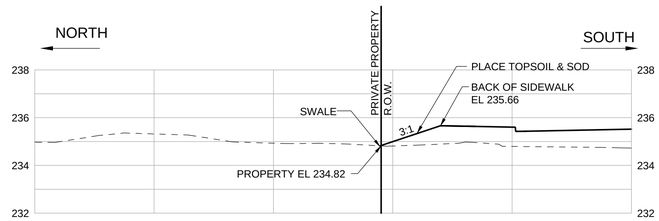

3 SECTION AT STATION 3+48 NORTH
1 : 125

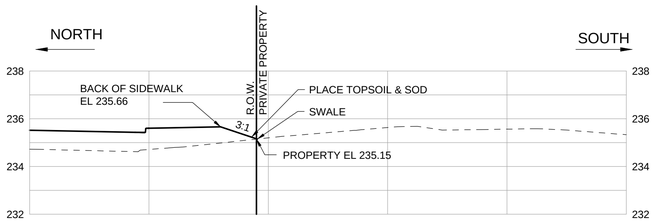

4 SECTION AT STATION 3+48 SOUTH
1 : 125

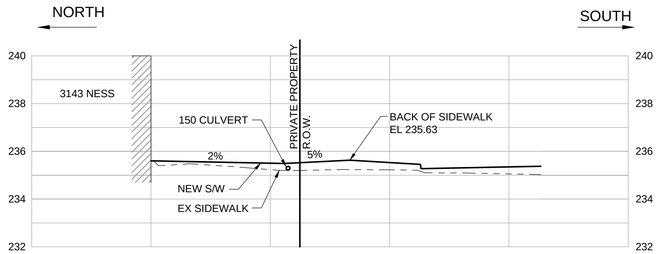

5 SECTION AT STATION 3+58 NORTH
1 : 125

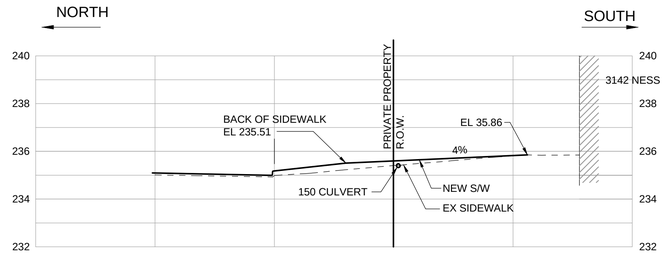

6 SECTION AT STATION 3+57.6 SOUTH
1 : 125

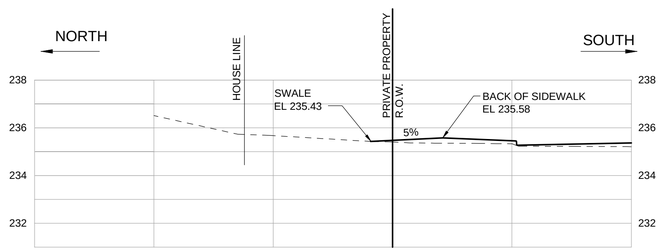

7 SECTION AT STATION 3+64.9 NORTH (LOT LINE)
1 : 125

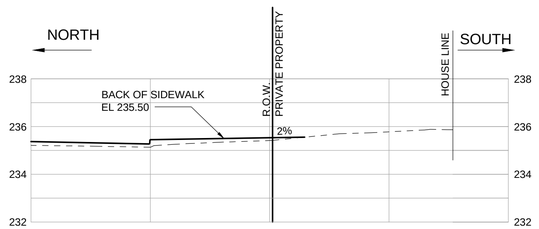

8 SECTION AT STATION 3+64.9 SOUTH (LOT LINE)
1 : 125

APEGM
Certificate of Authorization
TETRA TECH WEI Inc.
No. 5313 Date: April 30, 2016

NO.	REVISIONS	DATE	BY
0	ISSUED FOR TENDER	15.09.24	GAC

B.M.
ELEV.

TETRA TECH

DESIGNED BY	GAC	CHECKED BY	GAC
DRAWN BY	BT	APPROVED BY	EFS
HOR. SCALE: / VERTICAL:	AS NOTED	ACCEPTED BY	ORIGINAL DRAWING SIGNED BY: D.N. BURMEY, P.ENG.
DATE	15.09.24	DATE	15.09.24
		D.N. BURMEY, P.ENG. BRIDGE PROJECTS ENGINEER	

PROVINCE OF MANITOBA
G.A. CHURCHILL
ORIGINAL SIGNED
15.09.24
25653
REGISTERED PROFESSIONAL ENGINEER

CONSULTANT DRAWING NO.
1400070800-DWG-C0055

Winnipeg

THE CITY OF WINNIPEG
PUBLIC WORKS DEPARTMENT
ENGINEERING DIVISION

NESS AVENUE AT STURGEON CREEK
BRIDGE CONSTRUCTION

CITY DRAWING NUMBER
P-3465-15-008

SHEET 55 OF 64

ROADWAY SECTIONS
STATION 2+48 & STATION 3+48

55