SEVEN OAKS AVENUE

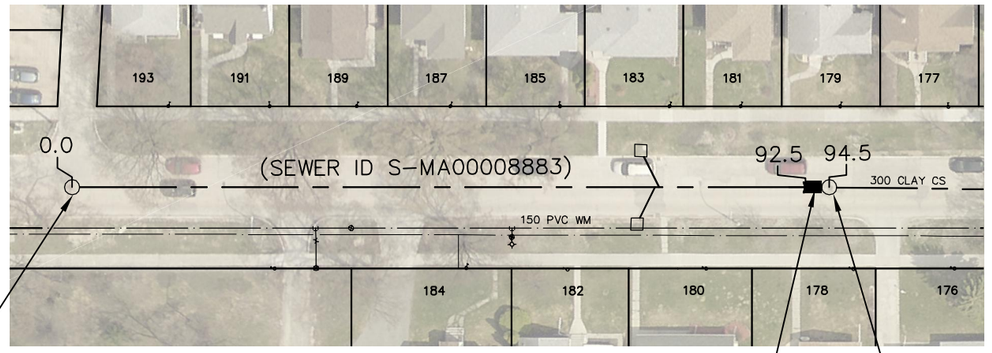

S-MH00011362
RIM 230.11
INV E 227.04

S-MH00005996
RIM 228.87
INV W 225.70
INV E 225.70

2.0 OF 300 SDR35 PVC
SEWER REPAIR (SD-022A)

SEWER JUNCTION INFORMATION FROM SEWER VIDEO INSPECTION SEWER ID S-MA00008883		
DISTANCE FROM MH ID S-MH00011362		
DISTANCE	DIAMETER	CLOCK
3.2	150	10
15.4	150	10
26.8	150	10
27.0	150	2
27.7	150	10
39.3	150	2
40.1	150	10
51.7	150	2
52.4	150	10
64.1	150	2
64.7	150	10
73.3	150	2
73.9	150	10
76.1	150	2
76.7	150	10
78.0	150	2
80.5	150	2
88.4	150	2
89.1	150	10

WARNING

IF POWER EQUIPMENT OR EXPLOSIVES ARE TO BE USED FOR EXCAVATION ON THIS PROJECT THE CONTRACTOR MUST:

1) NOTIFY THE GAS COMPANY OF THE PROPOSED LOCATION OF EXCAVATION.

2) TAKE PRECAUTION TO AVOID DAMAGE TO GAS COMPANY INSTALLATIONS.

SEE PROVINCIAL REGULATION 210/72 FOR DETAILS

FOR INDEX SEE 11159

METRIC
WHOLE NUMBERS INDICATE MILLIMETRES
DECIMALIZED NUMBERS INDICATE METRES

0.0 10.0 20.0 30.0 40.0

LOCATION APPROVED
UNDERGROUND STRUCTURES

SUPV. U/G STRUCTURES COMMITTEE _____ DATE _____

NOTE:
LOCATION OF UNDERGROUND STRUCTURES AS SHOWN ARE BASED ON THE BEST INFORMATION AVAILABLE BUT NO GUARANTEE IS GIVEN THAT ALL EXISTING UTILITIES ARE SHOWN OR THAT THE GIVEN LOCATIONS ARE EXACT. CONFIRMATION OF EXISTENCE AND EXACT LOCATION OF ALL SERVICES MUST BE OBTAINED FROM THE INDIVIDUAL UTILITIES BEFORE PROCEEDING WITH CONSTRUCTION.

B.M.
ELEV.

NO.	REVISIONS	DATE	BY

DESIGNED BY	TS	CHECKED BY	SC
DRAWN BY	RS	APPROVED BY	KZ
SCALE: HORIZONTAL	1:750	RELEASED FOR CONSTRUCTION	
VERTICAL			
DATE	2015 12 17	DATE	

PLOT DATE: 2015 12 17

ENGINEER'S SEAL
ORIGINAL SIGNED BY S.R.J. COURNOYER 12/07/15

CONSULTANT DRAWING NUMBER
-

BID OPPORTUNITY: 998-2015
CONTRACT NUMBER: 4A

Winnipeg

THE CITY OF WINNIPEG
WATER AND WASTE DEPARTMENT
ENGINEERING DIVISION

2015 SEWER RENEWALS
BY STABILIZATION
SEVEN OAKS AVENUE
2ND MH W OF JONES STREET TO
1ST MH W OF JONES STREET

SHEET 41 OF 49

CITY DRAWING NUMBER
11202

FILE PATH: R:\DRAWINGS\SEWER\2015 RENEWALS\RENEWALS & ASSOSTIATED WORKS\Contract 4A\
FILE NAME: SEVEN OAKS_S-MA00008883-1.dwg