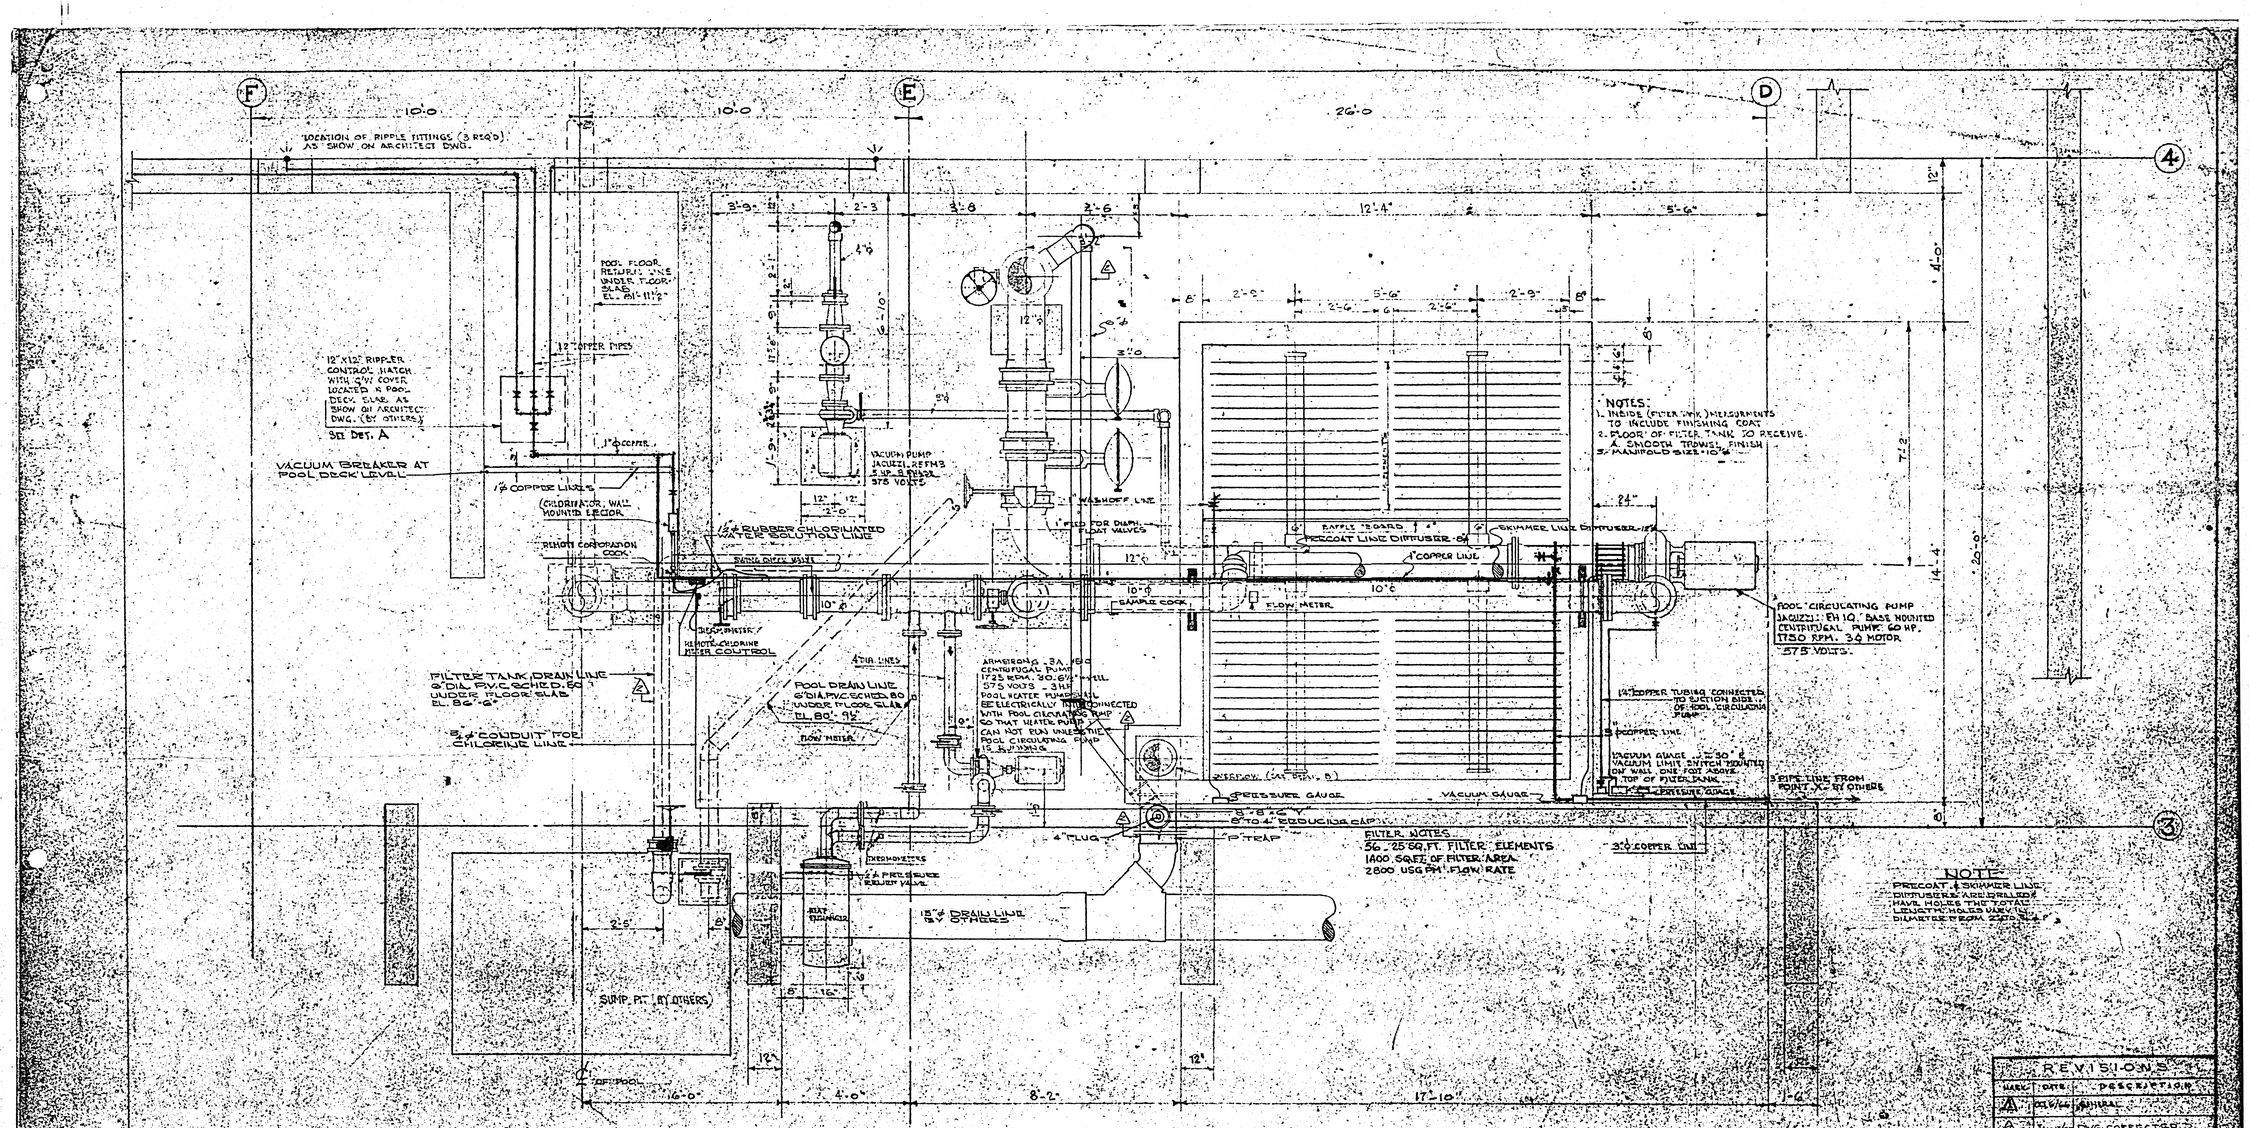

REVISIONS		
MARK	DATE	DESCRIPTION
1	[illegible]	[illegible]
2	[illegible]	[illegible]

JOB: SWIMMING POOL

DWG.: FILTER ROOM LAYOUT

FOR: PAN AMERICAN GAMES WINNIPEG MANITOBA

THE CANADA GUNITE CO. LTD.
HALIFAX MONTREAL BURLINGTON WINNIPEG CALGARY

DRAWN	CHKD.	SCALE	DWG. NO.	JOB NO.
R. CORSO		1" = 2'-1'-0"	239	M-1A
DATE	DATE JAN. 1-68			