B SIZE - 279mm x 432mm

LAST SAVE: 2017/04/01 - 2:09pm
PATH: C:\pw_workdir\ch2mhill_wbg\sh043264\d0356391\1-0102-AIFS-K001-002.dwg

FIELD	ELECTRICAL ROOM

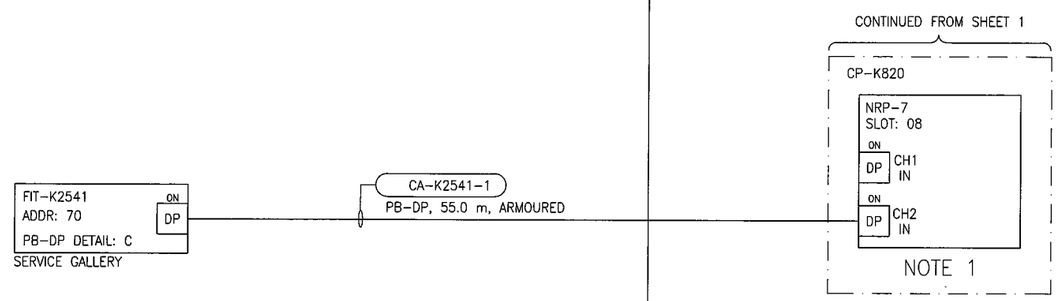

LEGEND:

ON/OFF DP — PROFIBUS DP TERMINAL CONNECTION TERMINATION RESISTOR SETTING

NOTES:

1. ALL PROFIBUS MODULES SET TO NETWORK 1 WITH DIP SWITCHES.
2. PROFIBUS DP NETWORK DESIGNED FOR 1.5Mbps BUT OPERATED AT 500Kbps.
3. REFER TO 1-0102-ADTL-A020 FOR PROFIBUS DP WIRING DETAILS.

APEGM Certificate of Authorization
SNC-Lavalin Inc.
No. 4489

NO.	REVISIONS	DATE	DESIGN	CHECK
00	ISSUED FOR CONSTRUCTION - 976-2016	2017/04/05	MW	PC

SNC·LAVALIN CH2MHILL KGS GROUP CONSULTING ENGINEERS

DESIGNED BY: M. WANG	CHECKED BY: P. CHICATUN
DRAWN BY: M. WANG	APPROVED BY: E. RYCZKOWSKI
SCALE: NTS	DATE: 2017/02/01
ISSUED FOR CONSTRUCTION BY: J. SHUMKA	DATE: 2017/04/05
CONSULTANT NO.: 474248	

ENGINEER'S SEAL

PROVINCE OF MANITOBA
P. R. D. CHICATUN
Member
30307
REGISTERED PROFESSIONAL ENGINEER
REV.00 APR.5, 2017

Winnipeg

THE CITY OF WINNIPEG
WATER AND WASTE DEPARTMENT

SOUTH END WATER POLLUTION CONTROL CENTRE
SEWPCC UPGRADING/EXPANSION PROJECT
AUTOMATION - PROFIBUS SEGMENT DIAGRAM
TRAIN 1 AND EFFLUENT
PROFIBUS DP SEGMENTS ND-K840

CITY DRAWING NUMBER	SHEET	REV.	SIZE
1-0102-AIFS-K001	002	00	B

PLOT DATE: Apr 01, 2017 - 2:09pm

FILE NAME: 1-0102-AIFS-K001-002.dwg